

IMPROVEMENT PLANS
for
*HERON CREEK
COUNTRY ESTATE LOTS*

SYCAMORE, ILLINOIS
PROJECT NO: 98-902K

SURVEYOR

GLENN D. KRISCH LAND SURVEYOR
1716 SOUTH FINLEY ROAD
LOMBARD, IL. 60148
(630) 627-5589

**CALL J.U.L.I.E. 1-800-892-0123
WITH THE FOLLOWING:**

COUNTY: DeKALB
CITY, TOWNSHIP: SYCAMORE TOWNSHIP
SEC. & 1/4 SEC. NO.: T41N, R15E, SE 1/4 SEC. 20

**48 HOURS BEFORE YOU DIG.
EXCLUDING SAT., SUN. & HOLIDAYS**

BENCHMARK

DESCRIPTION: SEE SHEET ET1 FOR
BENCHMARK INFORMATION

NOTE:

CHRISTOPHER B. BURKE ENGINEERING WEST, LTD. IS
TO BE NOTIFIED AT LEAST THREE (3) DAYS PRIOR TO
STARTING CONSTRUCTION AND SHALL BE INCLUDED
IN THE PRECONSTRUCTION MEETINGS

DEVELOPER


B&B ENTERPRISES
40W320 LA FOX ROAD SUITE E
ST. CHARLES, ILLINOIS 60175
(630) 584-0042

ENGINEER
JIMMY L. SAMANIEGO, P.E.
ILLINOIS REGISTRATION NO.: 062-048104
EXPIRATION DATE: 11/30/2008
PROFESSIONAL DESIGN FIRM NO.: 184-002097
EXPIRATION DATE: 04/30/2005
THESE PLANS OR ANY PART THEREOF SHALL BE CONSIDERED VOID WITHOUT
THE SIGNATURE, SEAL, AND EXPIRATION DATE OF SEAL OF THE ENGINEER

INDEX

SHEET #	SHEET I.D.	SHEET DESCRIPTION
1	C1	TITLE SHEET
2	GN1	GENERAL NOTES & TYPICAL SECTIONS
3	SPC1	SPECIFICATIONS
4-5	ET1-ET2	EXISTING CONDITIONS & DEMOLITION PLAN
6-7	OV1-OV2	OVERALL UTILITY PLAN
8-13	GM1-GM6	GEOMETRIC AND LIGHTING PLAN
14-19	GR1-GR6	GRADING AND DRAINAGE PLANS
20-25	UT1-UT6	UTILITY PLANS
26-32	PP1-7	PLAN AND PROFILES
33	SP1	STORMWATER POLLUTION PREVENTION PLAN
34-35	EC1-EC2	SOIL EROSION CONTROL PLAN
36-40	D1-D5	DETAILS
41-42	TR1-TR2	BIKE TRAIL PLAN

LOCATION MAP

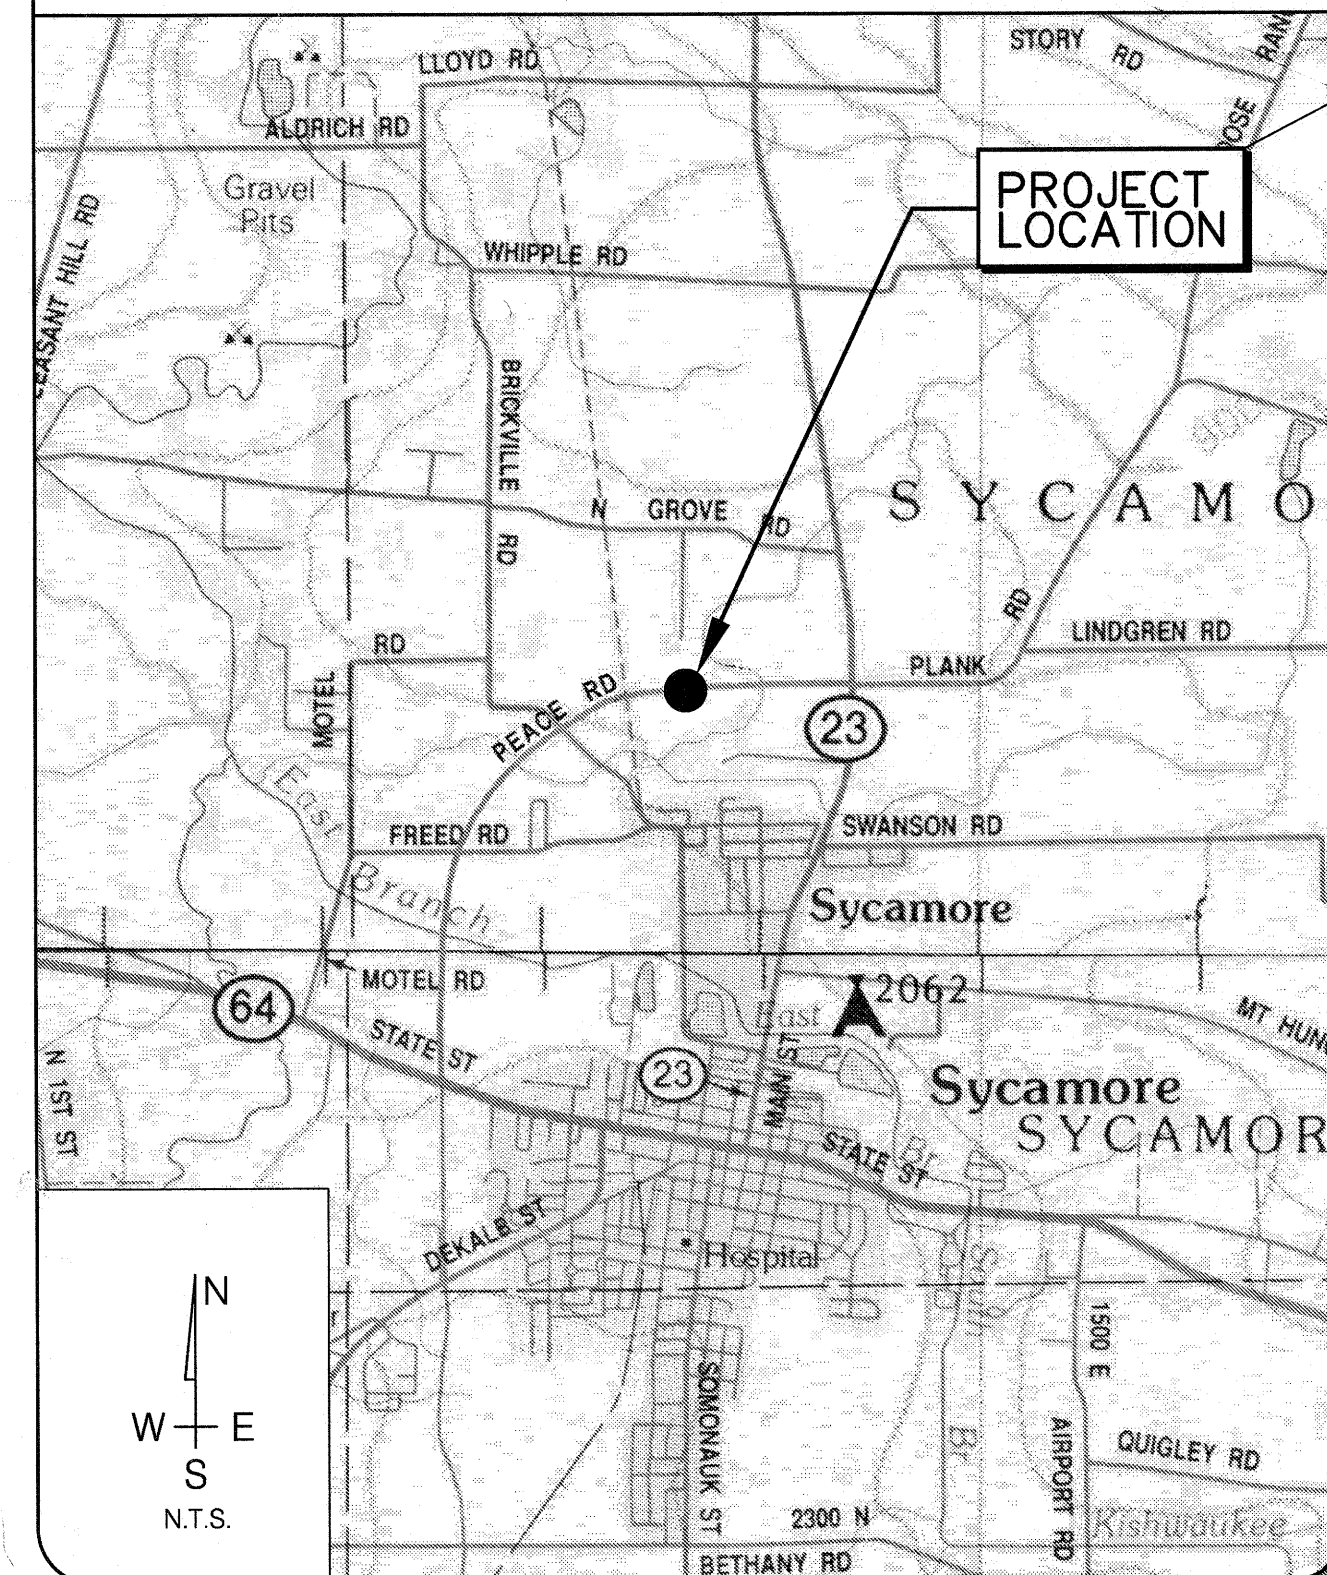

LEGEND

EXISTING	LINE TYPES	PROPOSED
---	DRAIN TILE	---
---	STORM SEWER	---
---	SANITARY SEWER	---
---	WATER MAIN (W/ SIZE)	---
---	PIPE TRENCH BACKFILL	---
---	GAS MAIN	---
---	TELEPHONE LINES	---
---	ELECTRIC LINE	---
---	FENCE	---
---	RIGHT-OF-WAY	---
---	EASEMENT	---
---	PROPERTY LINE	---
---	SETBACK LINE	---
---	CENTERLINE	---
---	CONTOUR	---
STRUCTURES		
⊙	SANITARY MANHOLE	⊙
⊙	STORM MANHOLE	⊙
⊙	CATCH BASIN	⊙
⊙	INLET	⊙
⊙	SUMP STRUCTURE	⊙
⊙	FIRE HYDRANT	⊙
⊙	PRESSURE CONNECTION	⊙
⊙	PIPE REDUCER	⊙
⊙	VALVE & VAULT, VALVE	⊙
⊙	FLARED END SECTION	⊙
⊙	STREET LIGHT	⊙
⊙	UTILITY POLE	⊙
⊙	CONTROL POINT	⊙
⊙	SIGN	⊙
⊙	SPOT ELEVATION	⊙
⊙	OVERLAND FLOW ROUTE	⊙
⊙	DRAINAGE SLOPE	⊙
⊙	GUARDRAIL	⊙
⊙	TREE, FIR TREE, BUSH & PROPOSED TREE TO REMOVE	⊙

REVISIONS

ORIGINAL PLAN DATE: 5/15/03			
#	SHEET #	REMARKS	DATE
1	1, 14-17, 20-24, 27-31	LOWER TEWKSBERRY DRIVE PER OFFICE REVIEW	6/30/03
2	1, 6, 20-25	SANITARY REVISION PER BRADY	7/31/03


HERON CREEK
COUNTRY
ESTATE LOTS

CHRISTOPHER B. BURKE
ENGINEERING WEST, LTD.
116 West Main Street, Suite 201, St. Charles, Illinois 60174 (630) 443-7755




FILENAME:
98-902K-C.DWG
JOB NO.
98-902K
SHEET
C1
1 OF 42

REVIEWED 8/21/03

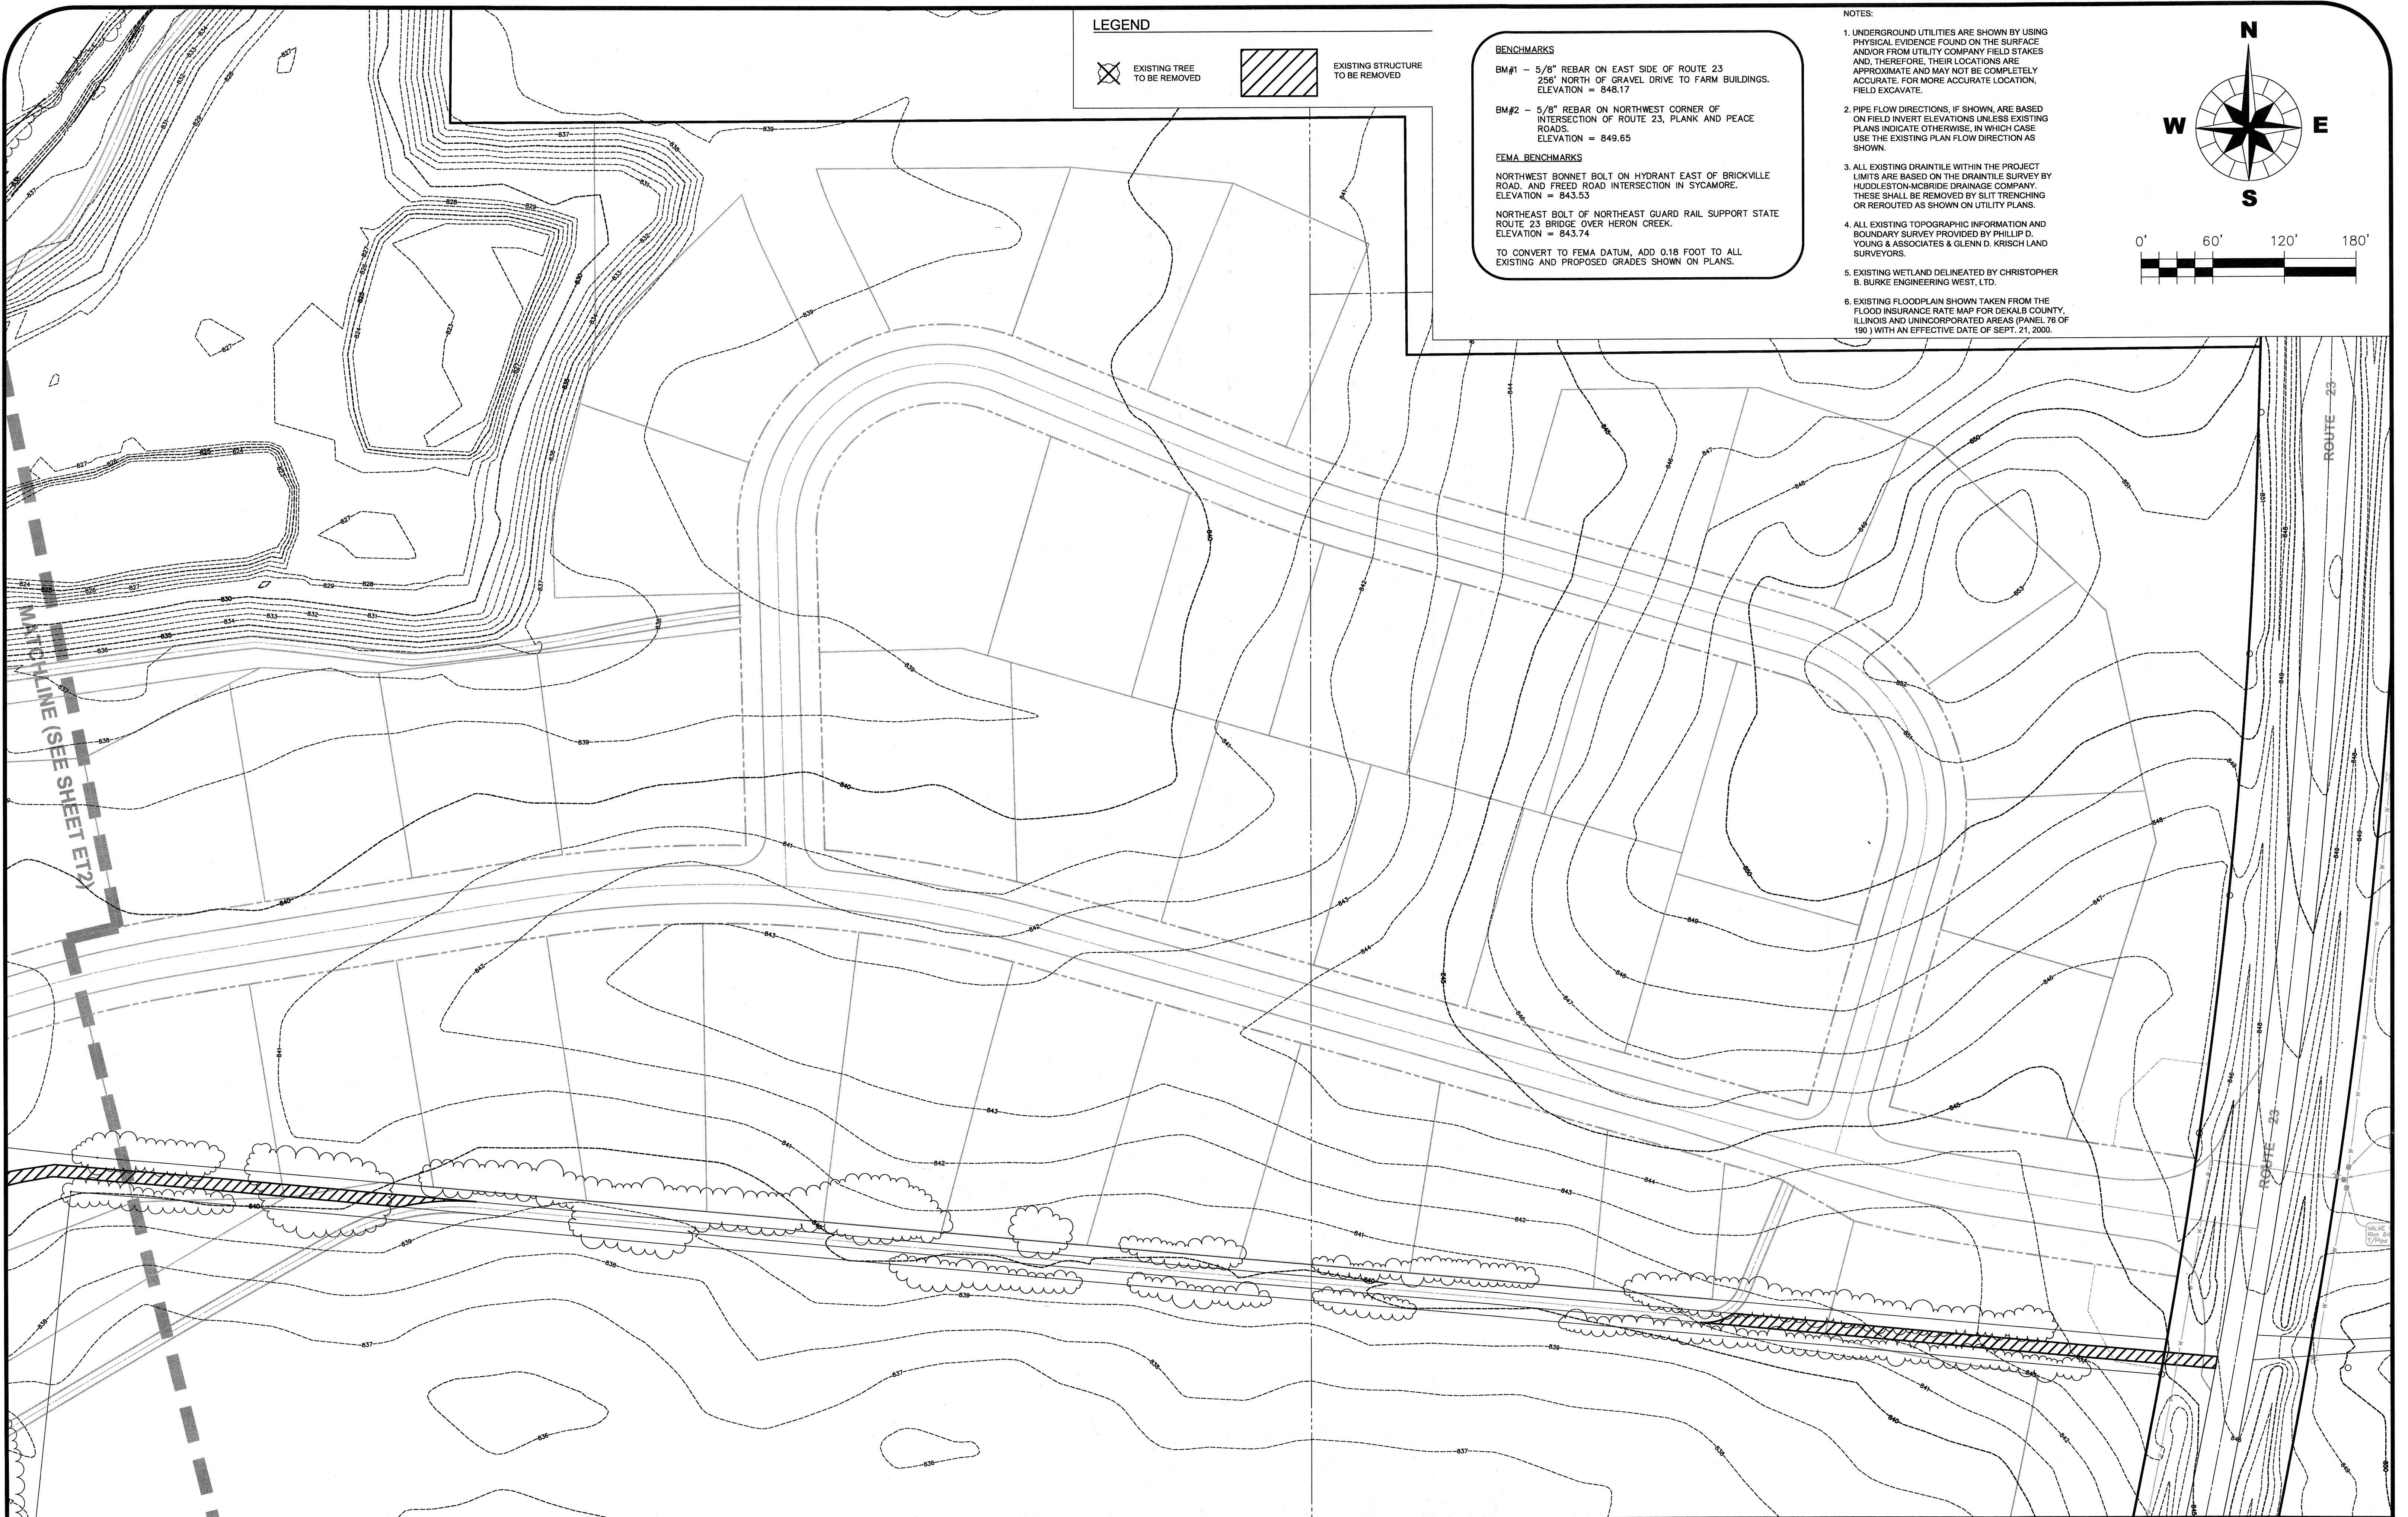

LEGEND

EXISTING TREE
TO BE REMOVED

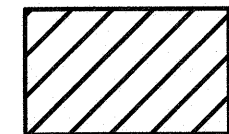

EXISTING STRUCTURE
TO BE REMOVED

BENCHMARKS

BM#1 - 5/8" REBAR ON EAST SIDE OF ROUTE 23
256' NORTH OF GRAVEL DRIVE TO FARM BUILDINGS.
ELEVATION = 848.17

BM#2 - 5/8" REBAR ON NORTHWEST CORNER OF
INTERSECTION OF ROUTE 23, PLANK AND PEACE
ROADS.
ELEVATION = 849.65

FEMA BENCHMARKS



NORTHWEST BONNET BOLT ON HYDRANT EAST OF BRICKVILLE
ROAD, AND FREED ROAD INTERSECTION IN SYCAMORE.
ELEVATION = 843.53

NORTHEAST BOLT OF NORTHEAST GUARD RAIL SUPPORT STATE
ROUTE 23 BRIDGE OVER HERON CREEK.
ELEVATION = 843.74

TO CONVERT TO FEMA DATUM, ADD 0.18 FOOT TO ALL
EXISTING AND PROPOSED GRADES SHOWN ON PLANS.

NOTES:

1. UNDERGROUND UTILITIES ARE SHOWN BY USING
PHYSICAL EVIDENCE FOUND ON THE SURFACE
AND/OR FROM UTILITY COMPANY FIELD STAKES
AND, THEREFORE, THEIR LOCATIONS ARE
APPROXIMATE AND MAY NOT BE COMPLETELY
ACCURATE. FOR MORE ACCURATE LOCATION,
FIELD EXCAVATE.
2. PIPE FLOW DIRECTIONS, IF SHOWN, ARE BASED
ON FIELD INVERT ELEVATIONS UNLESS EXISTING
PLANS INDICATE OTHERWISE, IN WHICH CASE
USE THE EXISTING PLAN FLOW DIRECTION AS
SHOWN.
3. ALL EXISTING DRAINILE WITHIN THE PROJECT
LIMITS ARE BASED ON THE DRAINILE SURVEY BY
HUDDLESTON-MCBRIDE DRAINAGE COMPANY.
THESE SHALL BE REMOVED BY SLIT TRENCHING
OR REROUTED AS SHOWN ON UTILITY PLANS.
4. ALL EXISTING TOPOGRAPHIC INFORMATION AND
BOUNDARY SURVEY PROVIDED BY PHILLIP D.
YOUNG & ASSOCIATES & GLENN D. KRISCH LAND
SURVEYORS.
5. EXISTING WETLAND DELINEATED BY CHRISTOPHER
B. BURKE ENGINEERING WEST, LTD.
6. EXISTING FLOODPLAIN SHOWN TAKEN FROM THE
FLOOD INSURANCE RATE MAP FOR DEKALB COUNTY,
ILLINOIS AND UNINCORPORATED AREAS (PANEL 76 OF
190) WITH AN EFFECTIVE DATE OF SEPT. 21, 2000.

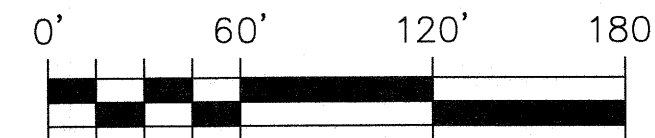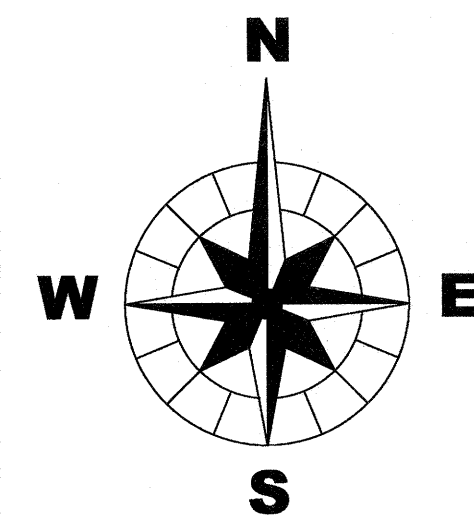

MATCHLINE (SEE SHEET ET2)

ROUTE 23



CHRISTOPHER B. BURKE ENGINEERING WEST, LTD.
116 West Main Street, Suite 201
St. Charles, Illinois 60174
(630) 443-7755

CLIENT :

B & B ENTERPRISES
40W320 LA FOX ROAD, SUITE E
ST. CHARLES, ILLINOIS 60175
(630) 584-0042

NO.	DATE	NATURE OF REVISION	CHKD.

DSGN.	JRH/MSK
DWN.	DJV
CHKD.	JLS
SCALE :	1" = 60'
FILE NAME:	98-902K-ET.dwg

TITLE :

**HERON CREEK
COUNTRY ESTATE LOTS**

EXISTING CONDITIONS & DEMOLITION PLAN


PROJECT NO. 98-902K

DATE : 5/15/03

SHEET 4 OF 42


DRAWING NO.

ET1

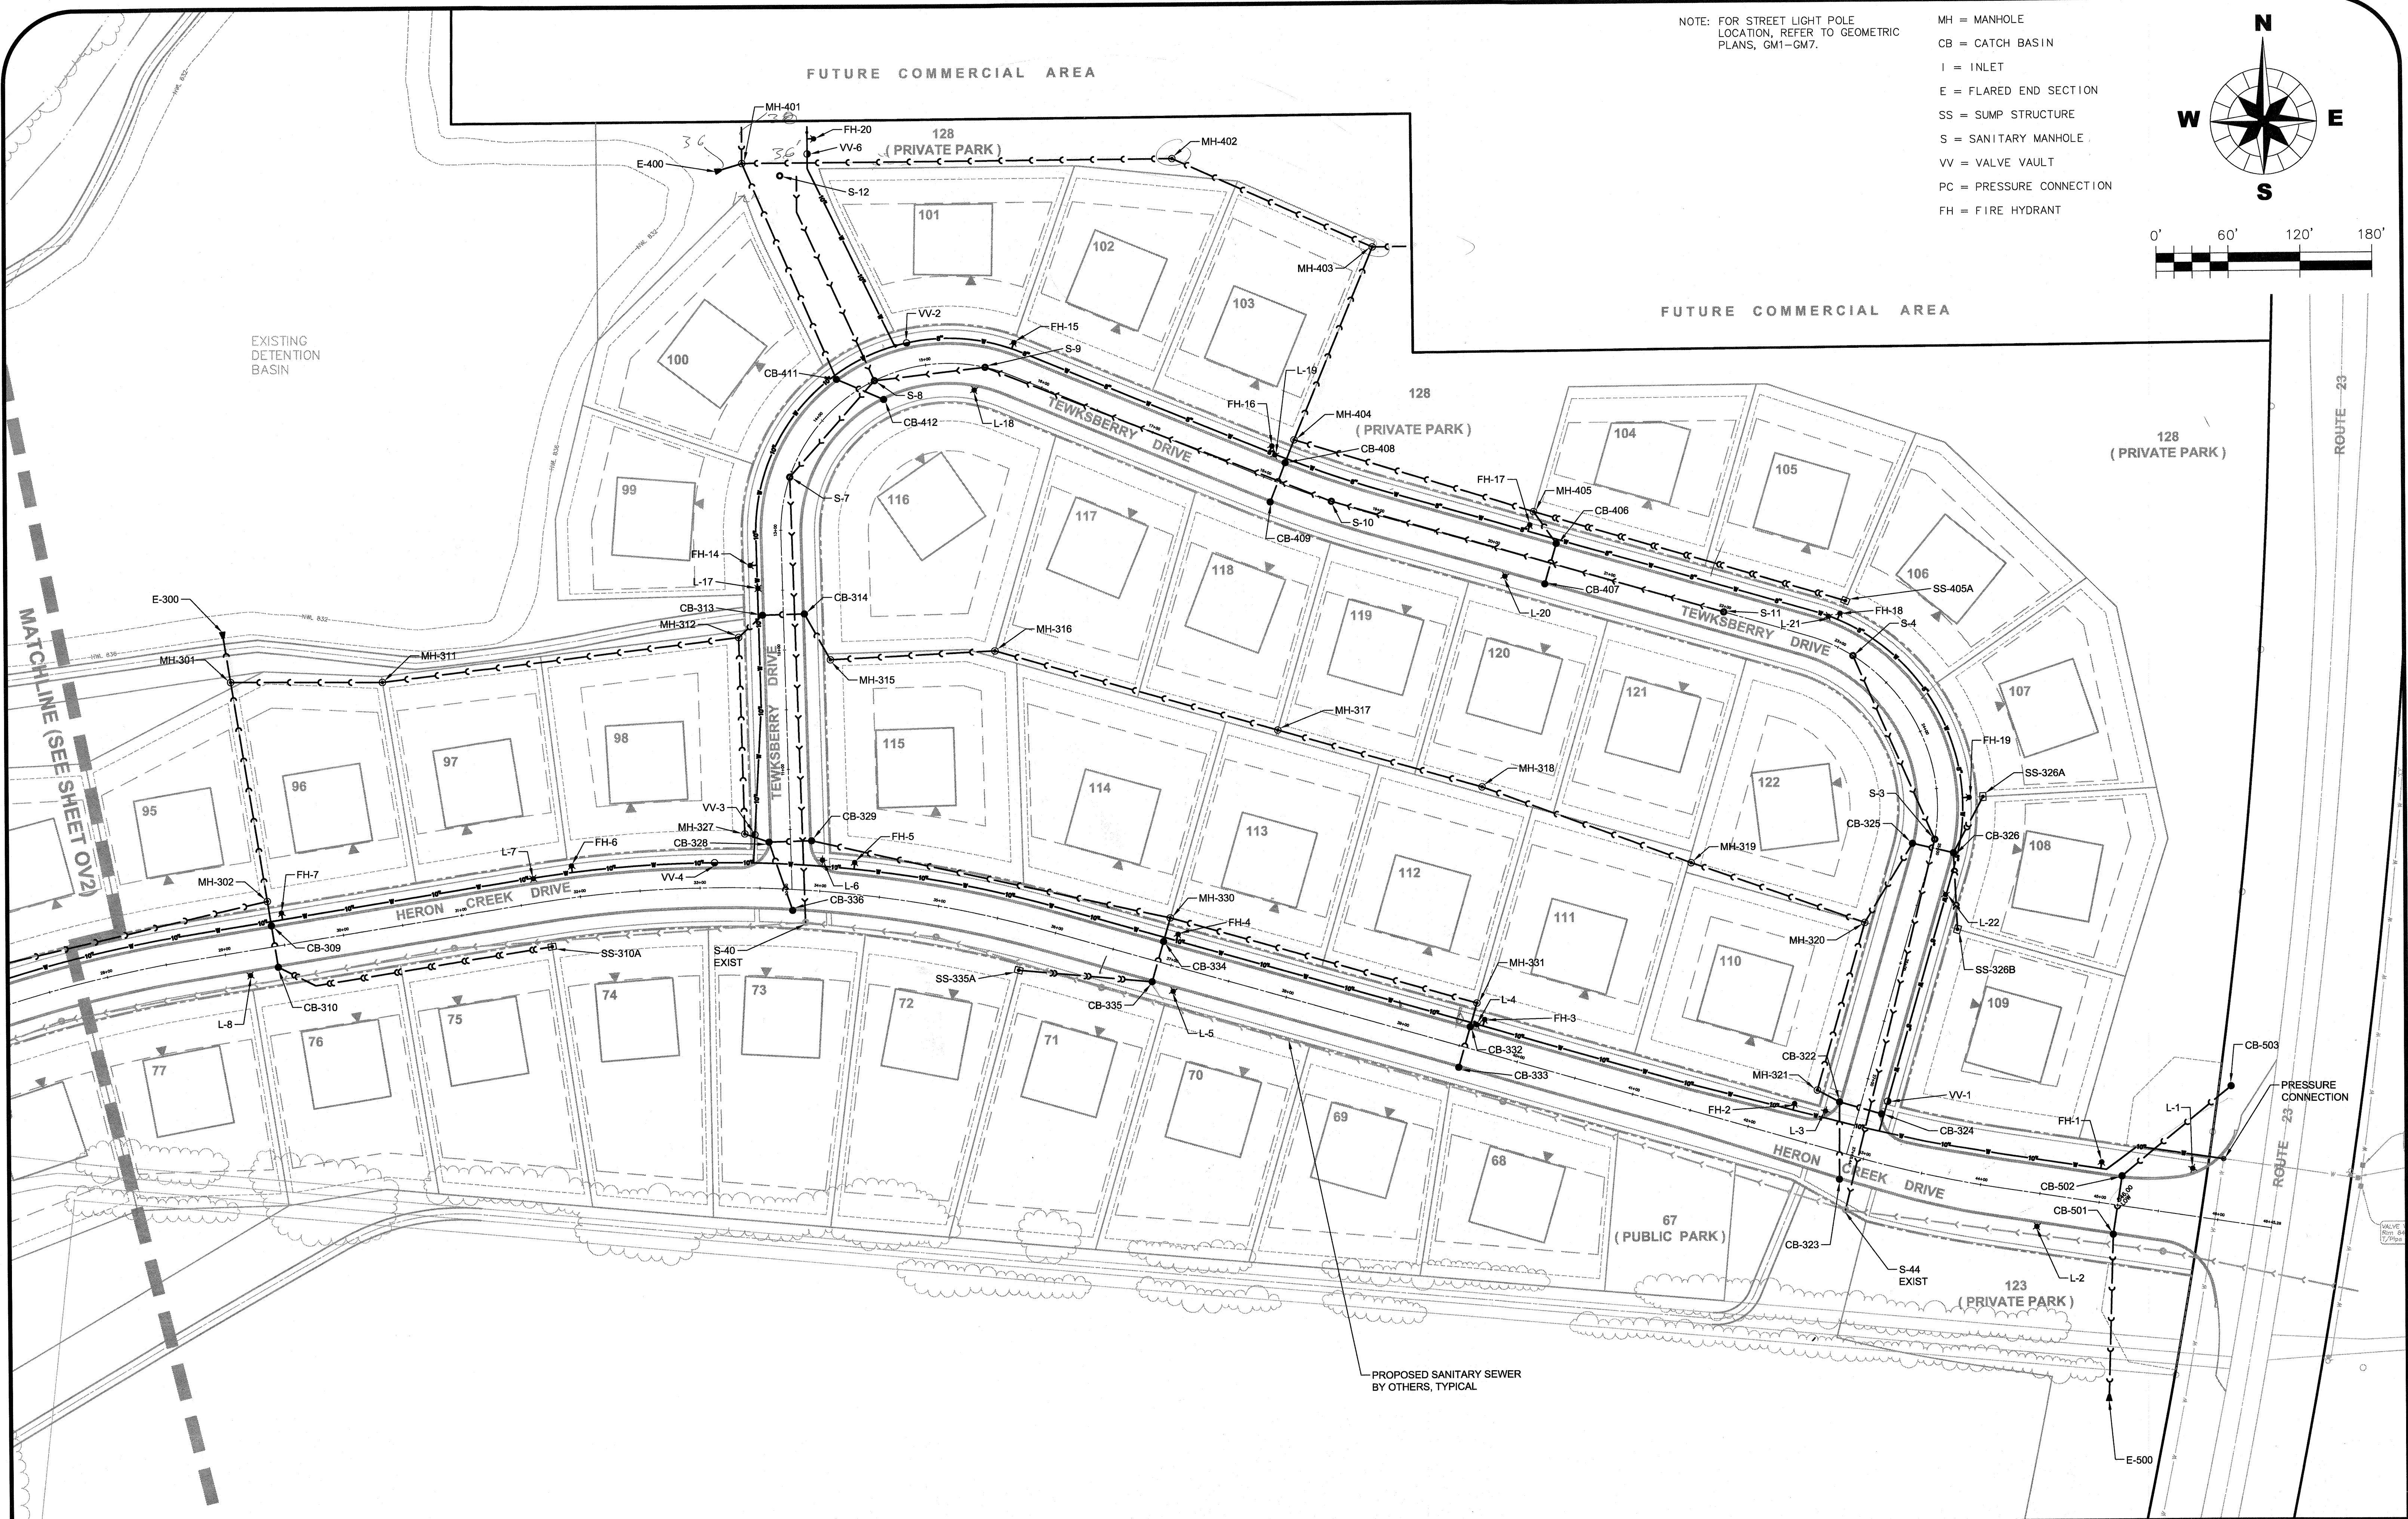

NOTE: FOR STREET LIGHT POLE LOCATION, REFER TO GEOMETRIC PLANS, GM1-GM7.

MH = MANHOLE
CB = CATCH BASIN
I = INLET
E = FLARED END SECTION
SS = SUMP STRUCTURE
S = SANITARY MANHOLE
VV = VALVE VAULT
PC = PRESSURE CONNECTION
FH = FIRE HYDRANT

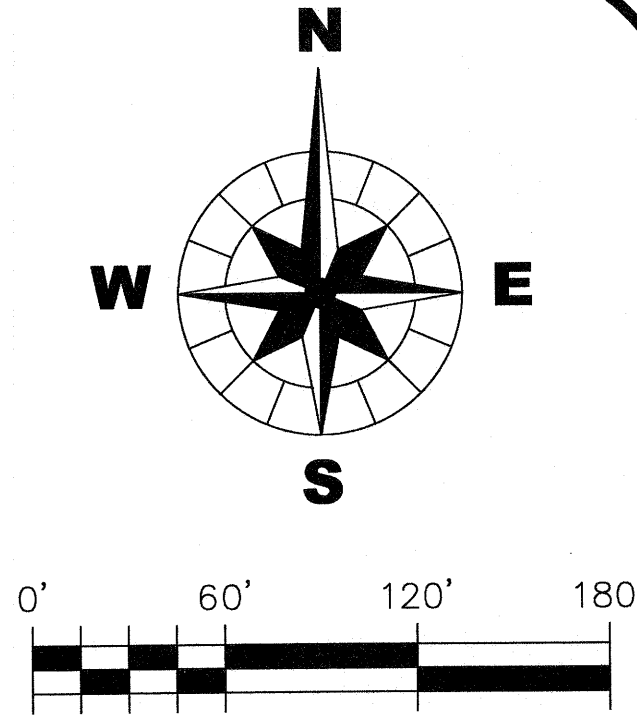

MATCHLINE (SEE SHEET OV2)

PROPOSED SANITARY SEWER BY OTHERS, TYPICAL

PRESSURE CONNECTION




CHRISTOPHER B. BURKE ENGINEERING WEST, LTD.
116 West Main Street, Suite 201
St. Charles, Illinois 60174
WEST (630) 443-7755

CLIENT : **B & B ENTERPRISES**
40W320 LA FOX ROAD, SUITE E
ST. CHARLES, ILLINOIS 60175
(630) 584-0042


						DSGN.	JRH/MSK	
						DWN.	DJV	
						CHKD.	JLS	
						SCALE :	1" = 60'	
2	7/31/03	SANITARY REVISION PER BRADY						
NO.	DATE	NATURE OF REVISION				CHKD.	FILE NAME:	98-902K-OV.dwg

TITLE : **HERON CREEK COUNTRY ESTATE LOTS**
OVERALL UTILITY PLAN

PROJECT NO. 98-902K
DATE : 5/15/03
SHEET 6 OF 42
DRAWING NO. **OV1**

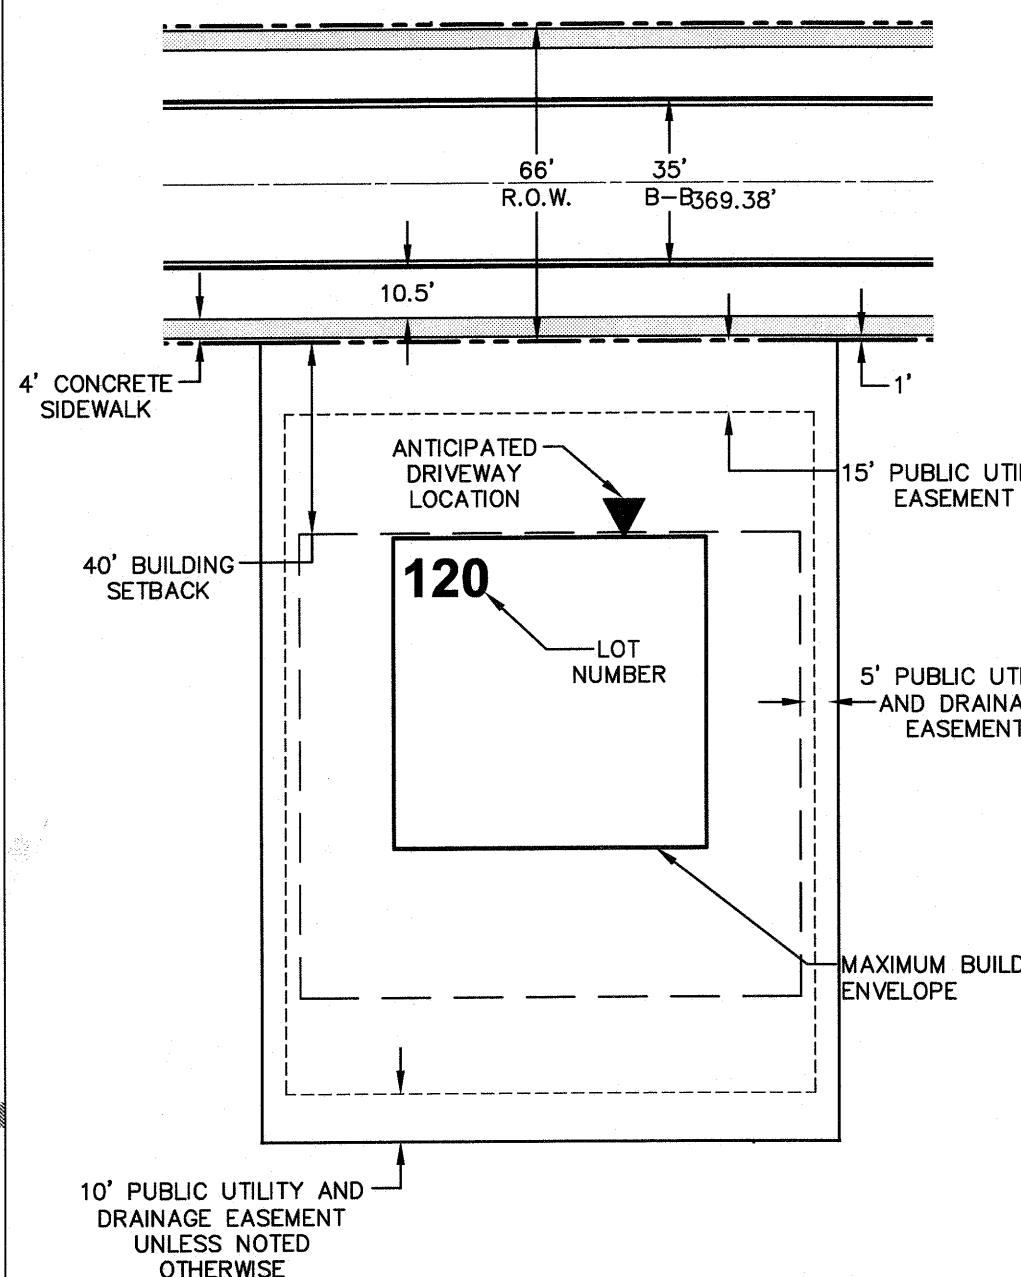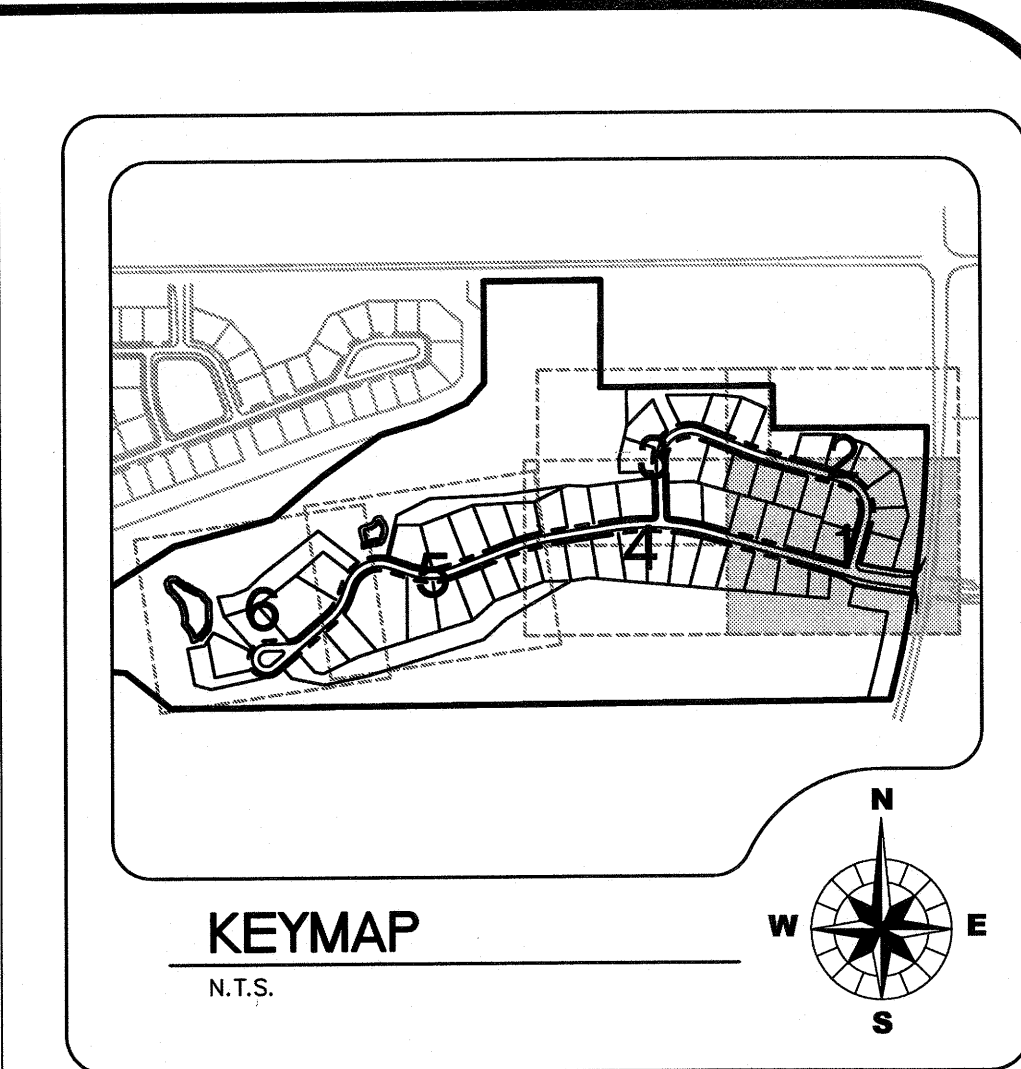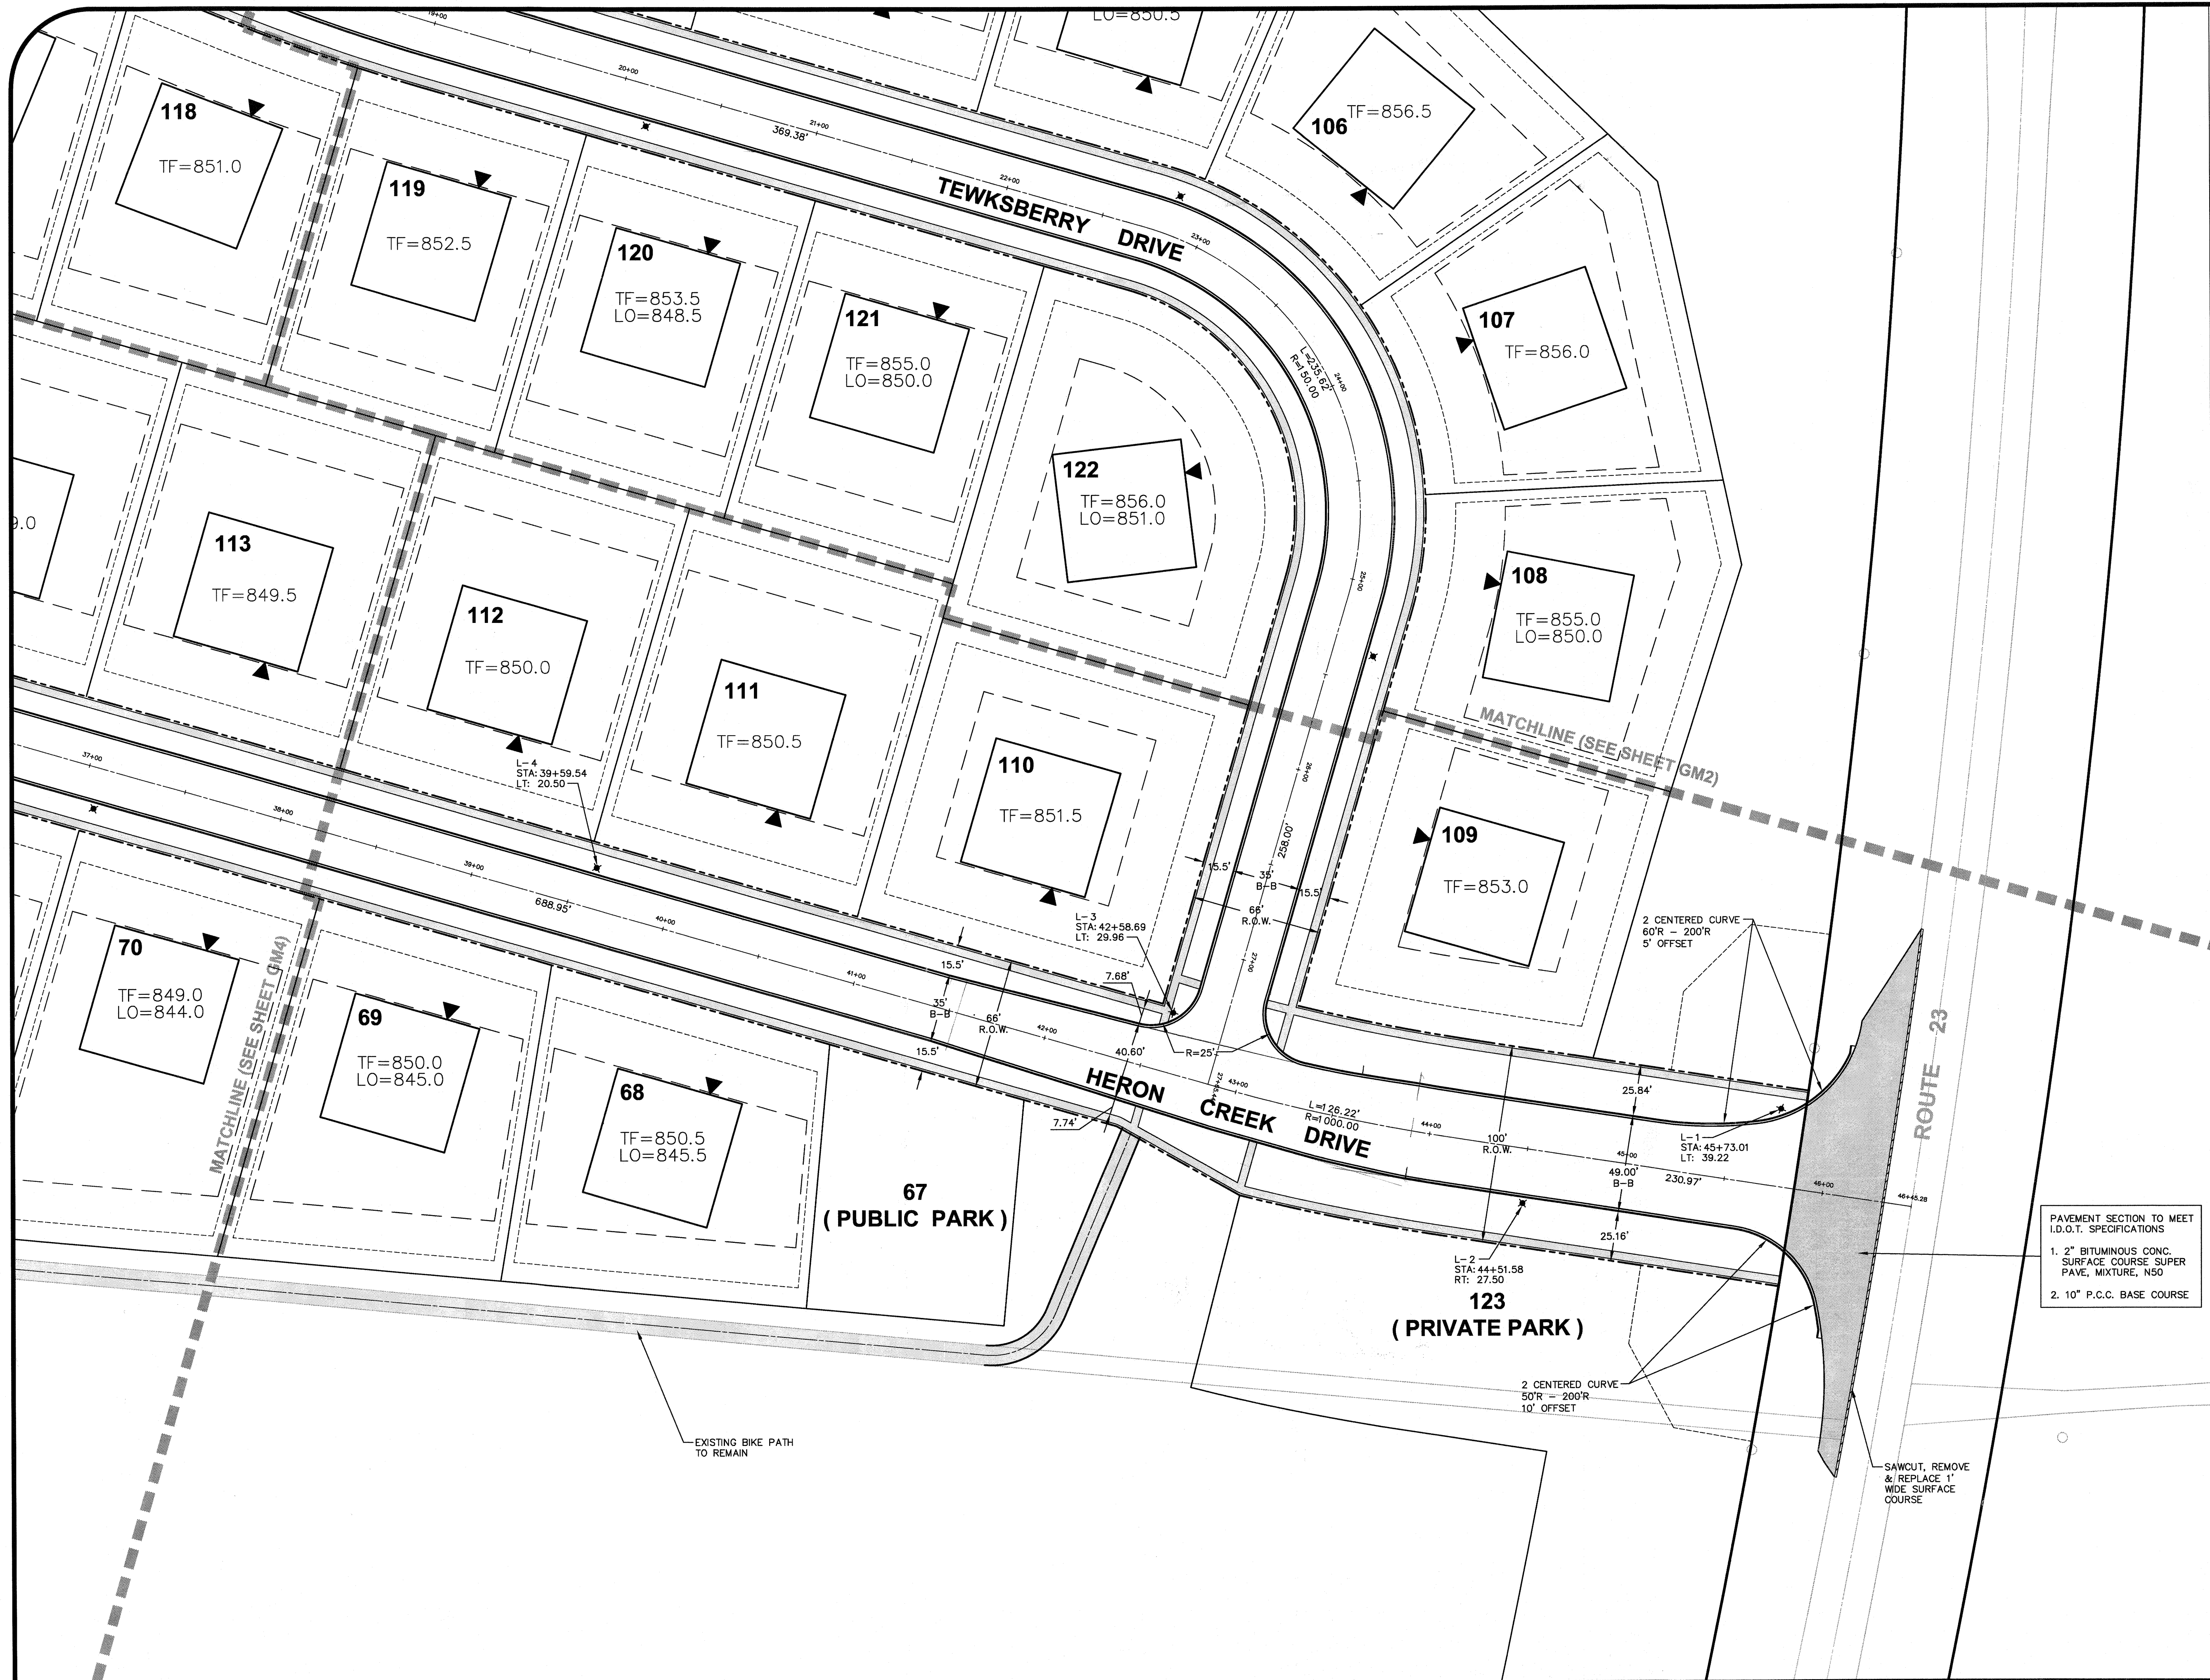

PAVEMENT SECTION TO MEET I.D.O.T. SPECIFICATIONS
1. 2" BITUMINOUS CONC. SURFACE COURSE SUPER PAVE. MIXTURE, N50
2. 10" P.C.C. BASE COURSE

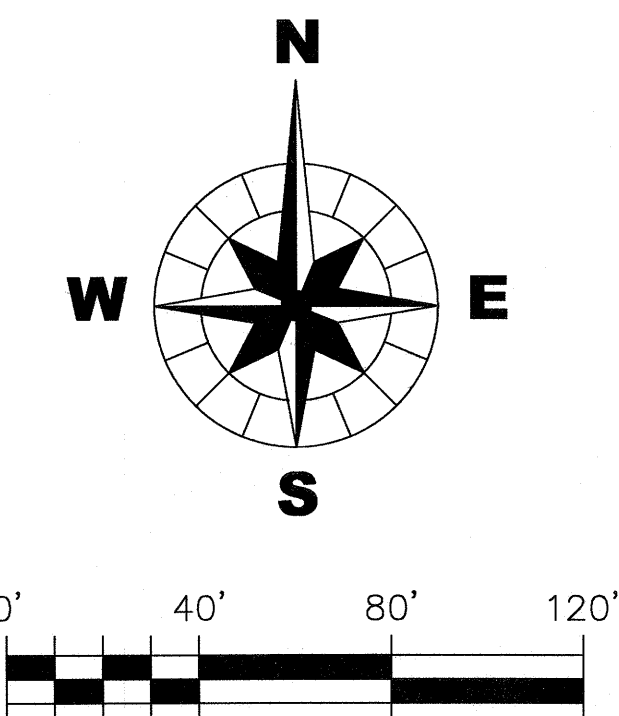

CHRISTOPHER B. BURKE ENGINEERING WEST, LTD.
116 West Main Street, Suite 201
St. Charles, Illinois 60174
WEST (630) 443-7755


CLIENT : **B & B ENTERPRISES**
40W320 LA FOX ROAD, SUITE E
ST. CHARLES, ILLINOIS 60175
(630) 584-0042

NO.	DATE	NATURE OF REVISION	CHKD.	FILE NAME:
				98-902K-GM.dwg


DSGN.	JRH/MSK	SCALE:	1" = 40'
DWN.	DJV		
CHKD.	JLS		

TITLE : **HERON CREEK COUNTRY ESTATE LOTS**
GEOMETRIC AND LIGHTING PLAN

PROJECT NO. 98-902K
DATE: 5/15/03
SHEET 8 OF 42
DRAWING NO. **GM1**

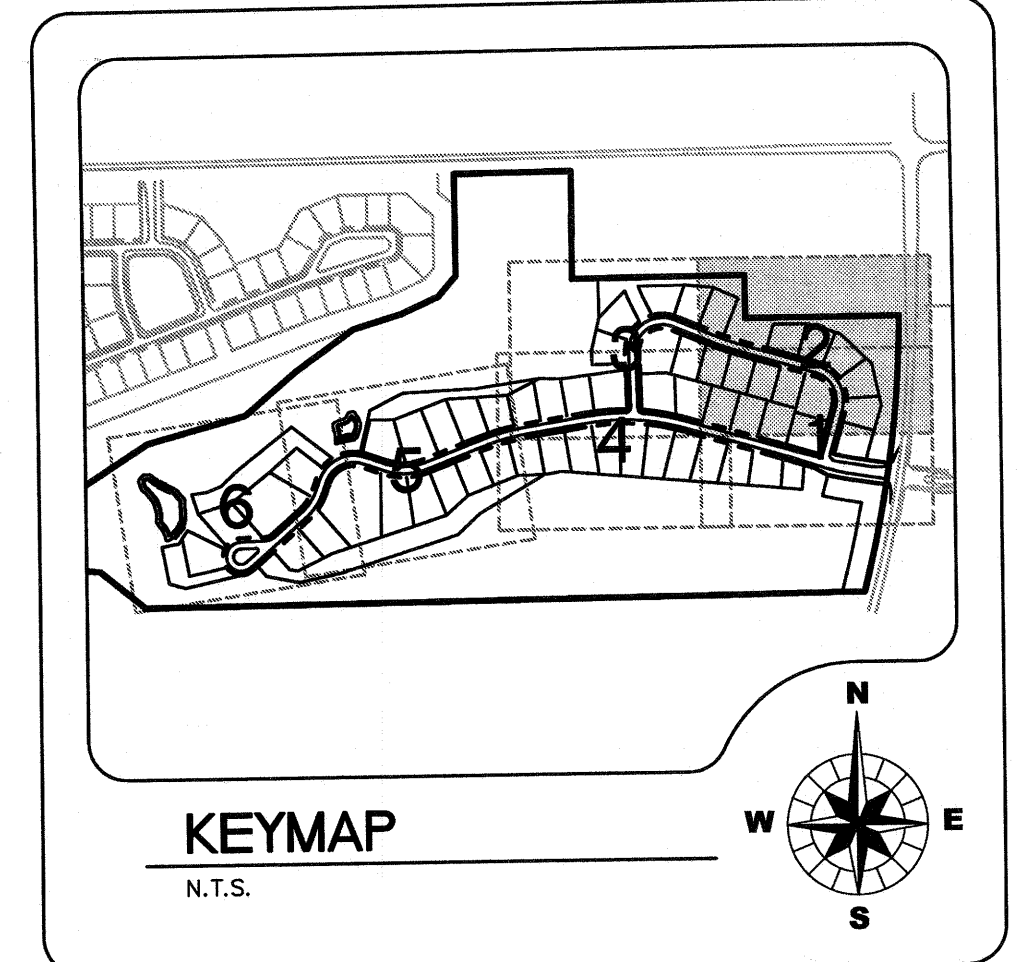

NOTE: 1. SEE GM1, FOR PROJECT NOTES & LEGENDS.

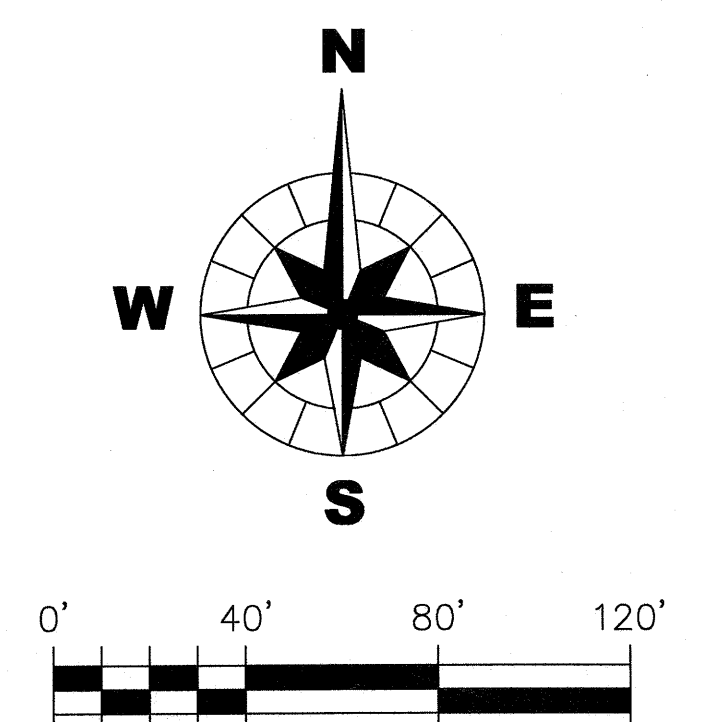

FUTURE COMMERCIAL AREA

128
(PRIVATE PARK)

128
(PRIVATE PARK)

ROUTE 23

22+00
TEWKSBERY DRIVE

MATCHLINE (SEE SHEET GM1)

9.5
4.5

CHRISTOPHER B. BURKE ENGINEERING WEST, LTD.
116 West Main Street, Suite 201
St. Charles, Illinois 60174
(630) 443-7755

CLIENT : **B & B ENTERPRISES**
40W320 LA FOX ROAD, SUITE E
ST. CHARLES, ILLINOIS 60175
(630) 584-0042

				DSGN.	JRH/MSK	
				DWN.	DJV	
				CHKD.	JLS	
				SCALE :		
				1" = 40'		
NO.	DATE	NATURE OF REVISION		CHKD.	FILE NAME:	
					98-902K-GM.dwg	

TITLE : HERON CREEK COUNTRY ESTATE LOTS	PROJECT NO. 98-902K
	DATE : 5/15/03
	SHEET 9 OF 42
	DRAWING NO. GM2
GEOMETRIC AND LIGHTING PLAN	

128
(PRIVATE PARK)

101
TF=848.0
LO=843.0

102
TF=848.5
LO=843.5

103
TF=849.5
LO=844.5

TF=847.0
PLO=843.0

99
TF=846.5
LO=843.0

L-17
STA: 12+52.10
LT: 20.50

116 TF=848.0

117
TF=849.5

118
TF=851.0

119
TF=852.5

95
TF=848.0
LO=843.0

96 TF=847.0

97 TF=847.5

98

TF=847.0

115
TF=847.0

114
TF=849.0


113
TF=849.5

HERON CREEK DRIVE

74
TF=847.0
LO=842.0

73
TF=846.5
PLO=843.0

72
TF=847.0

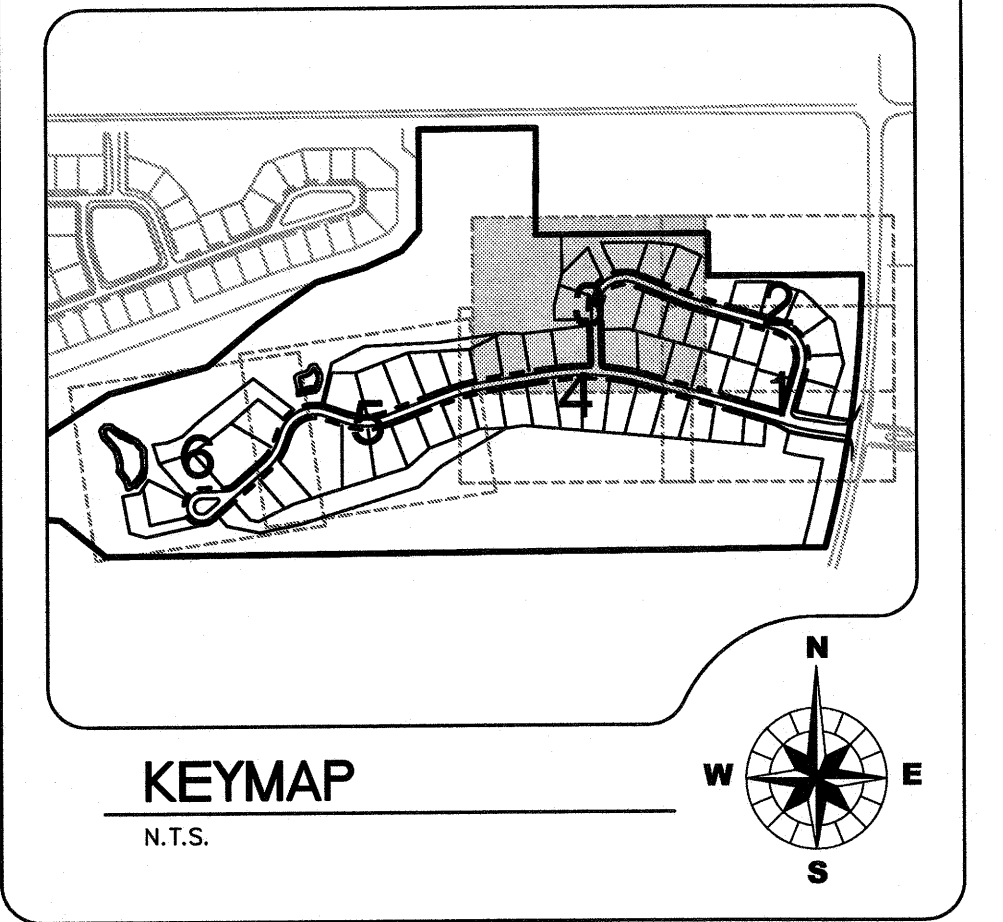

A compass rose showing North (N), South (S), East (E), and West (W). Below the compass rose is a scale bar with markings for 40', 80', and 120'.

CHRISTOPHER B. BURKE ENGINEERING WEST, LTD.
116 West Main Street, Suite 201
St. Charles, Illinois 60174
(630) 443-7755

CLIENT :	
----------	--

B & B ENTERPRISES
40W320 LA FOX ROAD, SUITE E
ST. CHARLES, ILLINOIS 60175
(630) 584-0042

				DSGN.	JRH/MSK	
				DWN.	DJV	
				CHKD.	JLS	
				SCALE : 1" = 40'		
NO.	DATE	NATURE OF REVISION		CHKD.	FILE NAME: 98-902K-GM.dwg	



TITLE:

HERON CREEK COUNTRY ESTATE LOTS


GEOMETRIC AND LIGHTING PLAN

PROJECT NO.	98-902K
DATE :	5/15/03
SHEET	10 OF 42
DRAWING NO.	

GM3

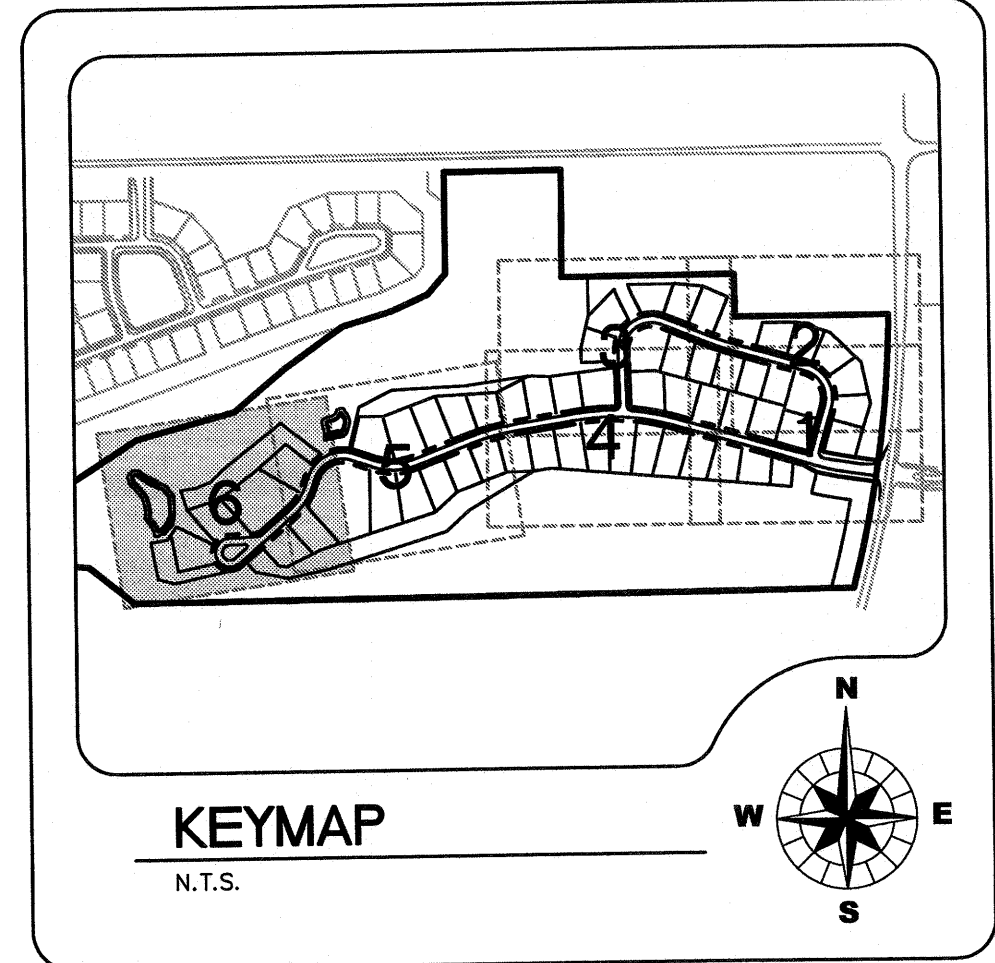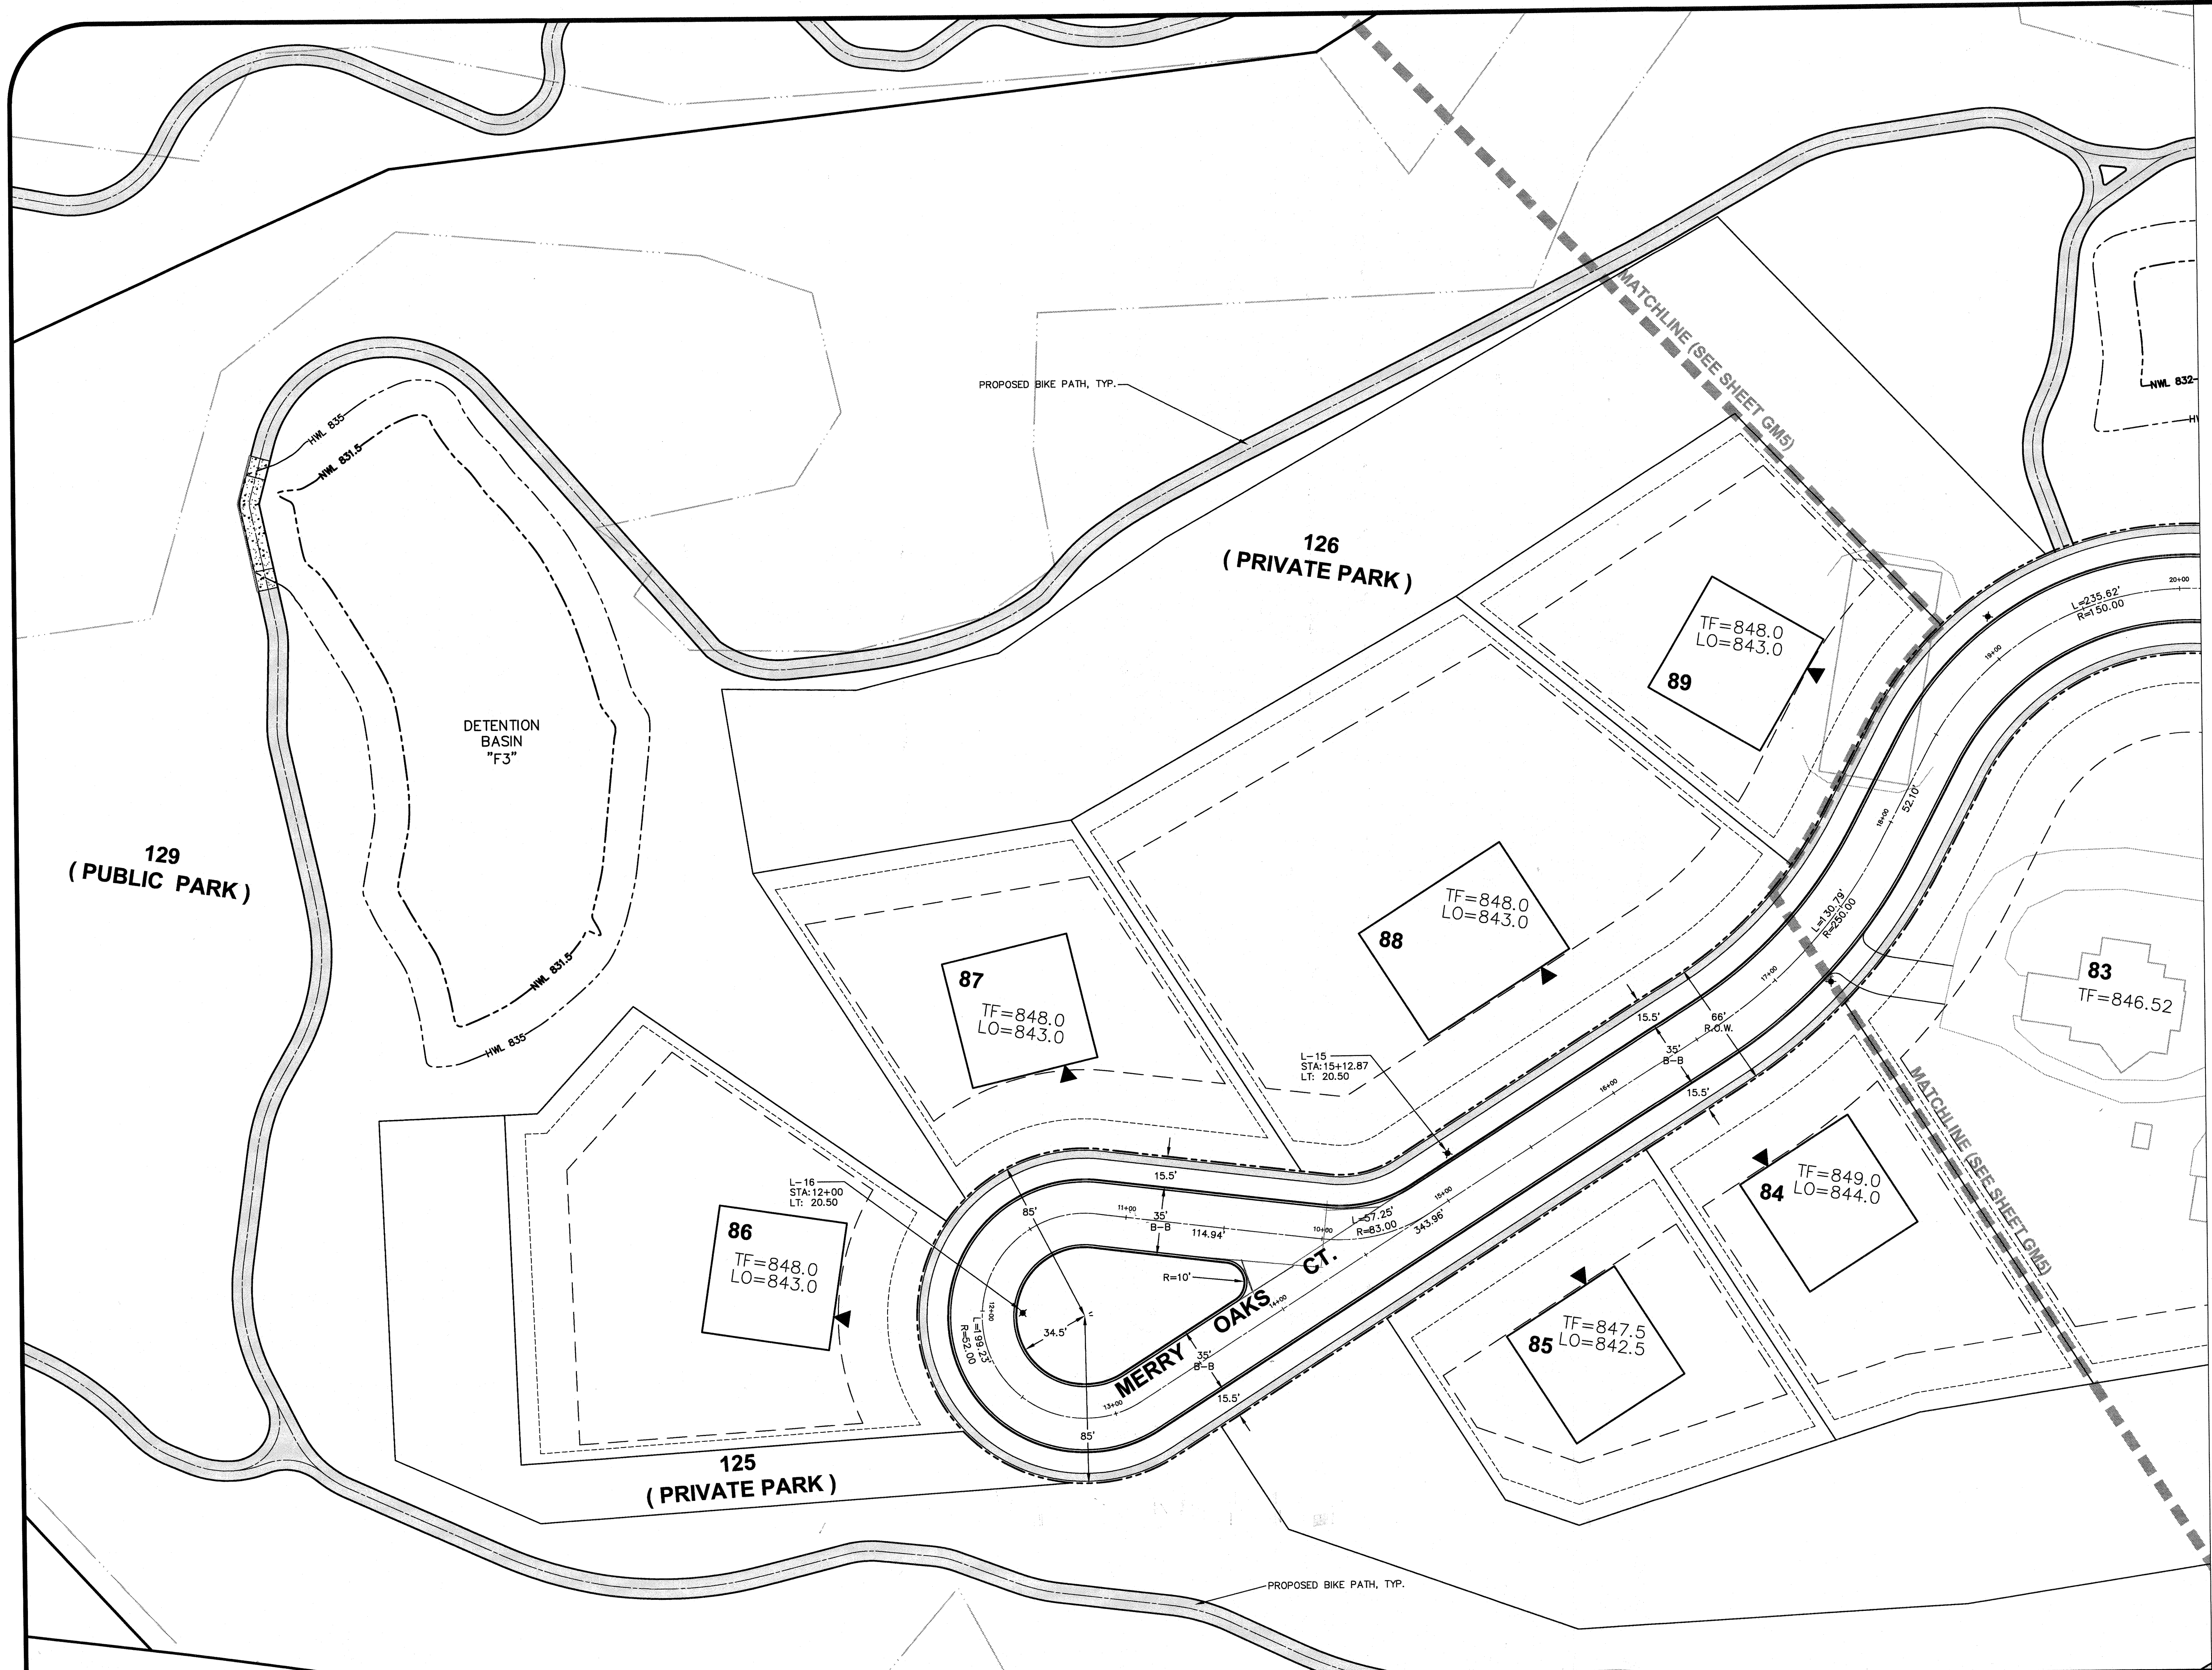

(NOTE: 1. SEE GM1, FOR PROJECT NOTES & LEGENDS.

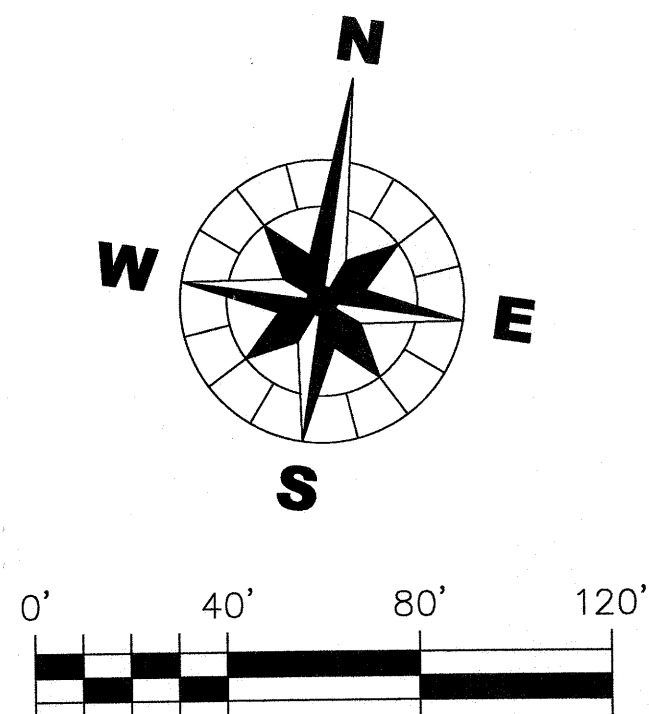

CB
CHRISTOPHER B. BURKE ENGINEERING WEST, LTD.
116 West Main Street, Suite 201
St. Charles, Illinois 60174
WEST (630) 443-7755


CLIENT :
B & B ENTERPRISES
40W320 LA FOX ROAD, SUITE E
ST. CHARLES, ILLINOIS 60175
(630) 584-0042

NO.	DATE	NATURE OF REVISION


DSGN.	JRH/MSK
DWN.	DJV
CHKD.	JLS
SCALE :	1" = 40'
FILE NAME:	98-902K-GM.dwg

TITLE :
HERON CREEK COUNTRY ESTATE LOTS
GEOMETRIC AND LIGHTING PLAN

PROJECT NO. 98-902K
DATE : 5/15/03
SHEET 13 OF 42
DRAWING NO.
GM6

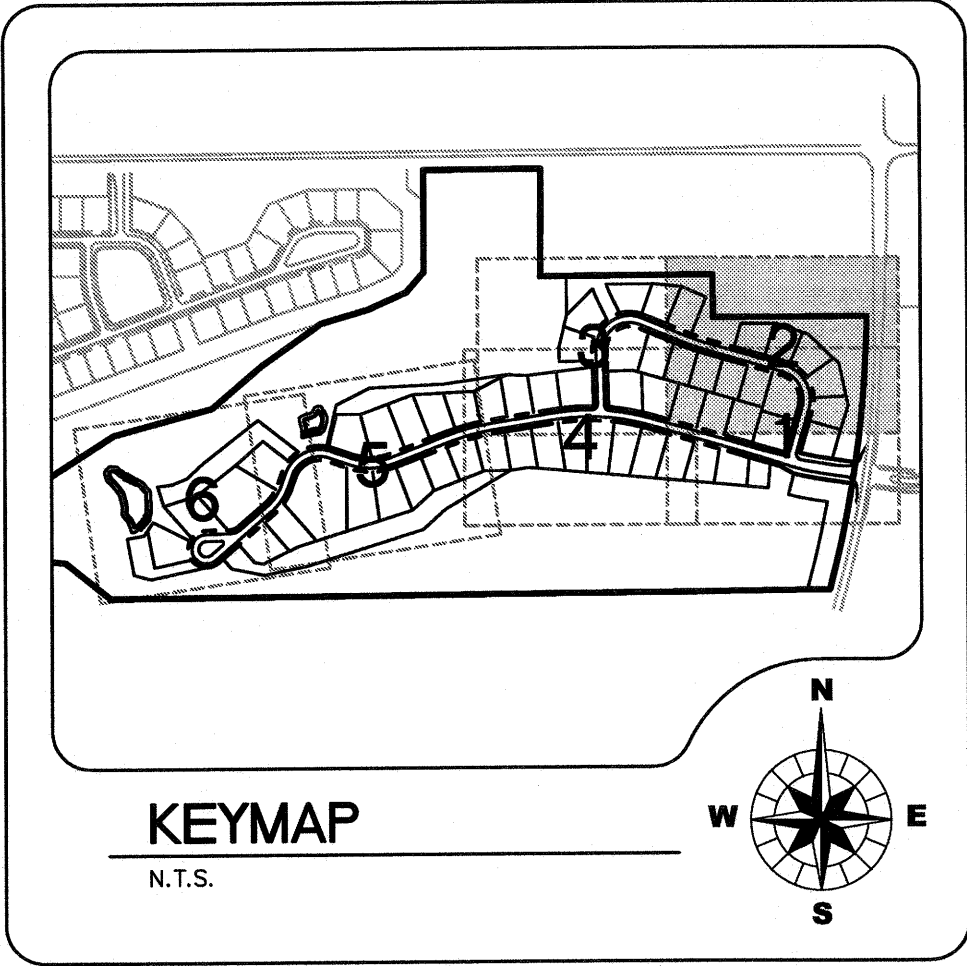

NOTE: SEE GR1, FOR CONSTRUCTION NOTES


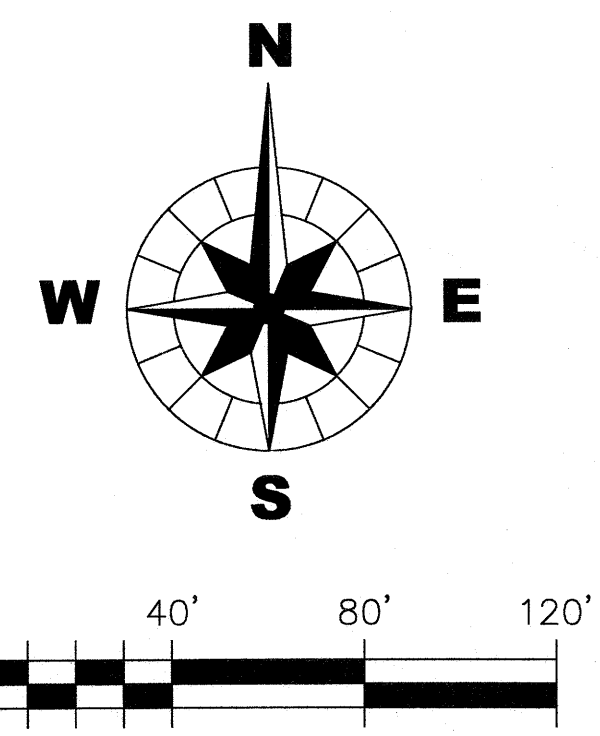


CHRISTOPHER B. BURKE ENGINEERING WEST, LTD.
116 West Main Street, Suite 201
St. Charles, Illinois 60174
WEST (630) 443-7755


CLIENT : **B & B ENTERPRISES**
40W320 LA FOX ROAD, SUITE E
ST. CHARLES, ILLINOIS 60175
(630) 584-0042

1	8/27/03	LOWER TEWKSBERRY DRIVE PER OFFICE REVIEW	JLS
NO.	DATE	NATURE OF REVISION	CHKD.
DSGN.	JRH/MSK		
DWN.	DJV		
CHKD.	JLS		
SCALE :	1" = 40'		
FILE NAME:	98-902K-GR.dwg		

TITLE :	HERON CREEK COUNTRY ESTATE LOTS	PROJECT NO. 98-902K
	GRADING AND DRAINAGE PLAN	DATE : 5/15/03
		SHEET 15 OF 42
		DRAWING NO. GR2

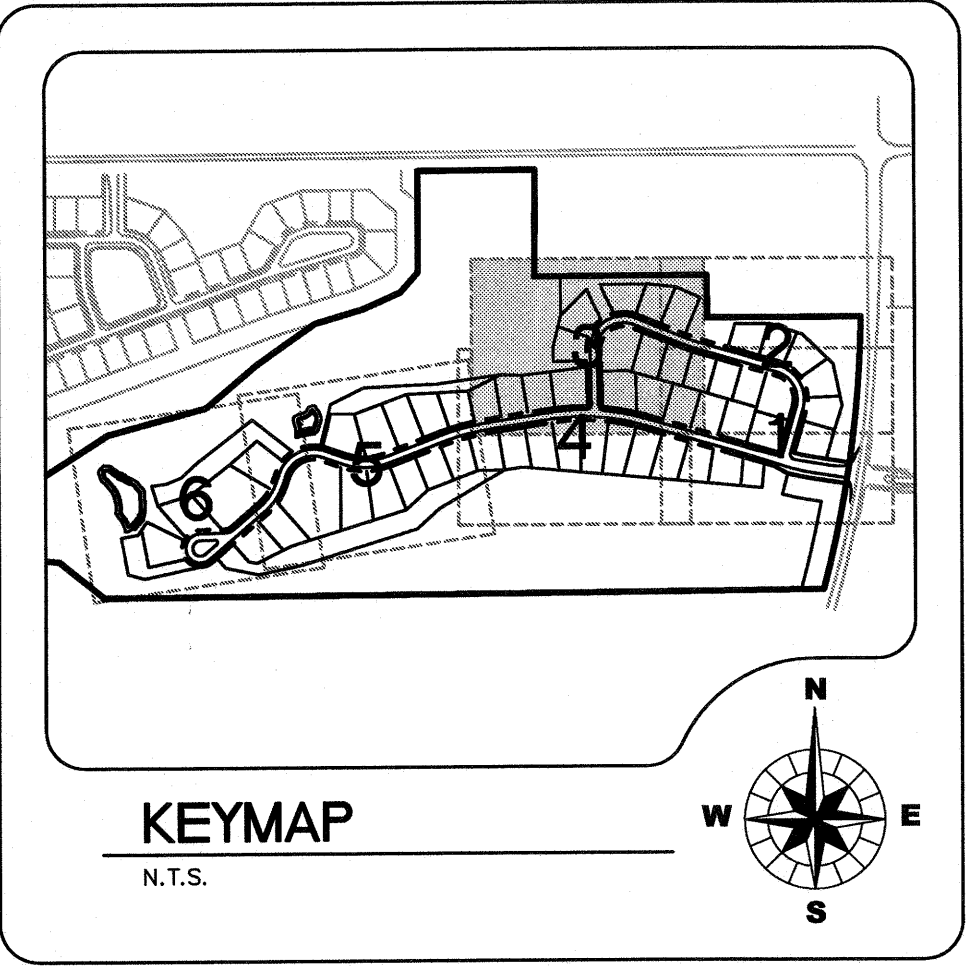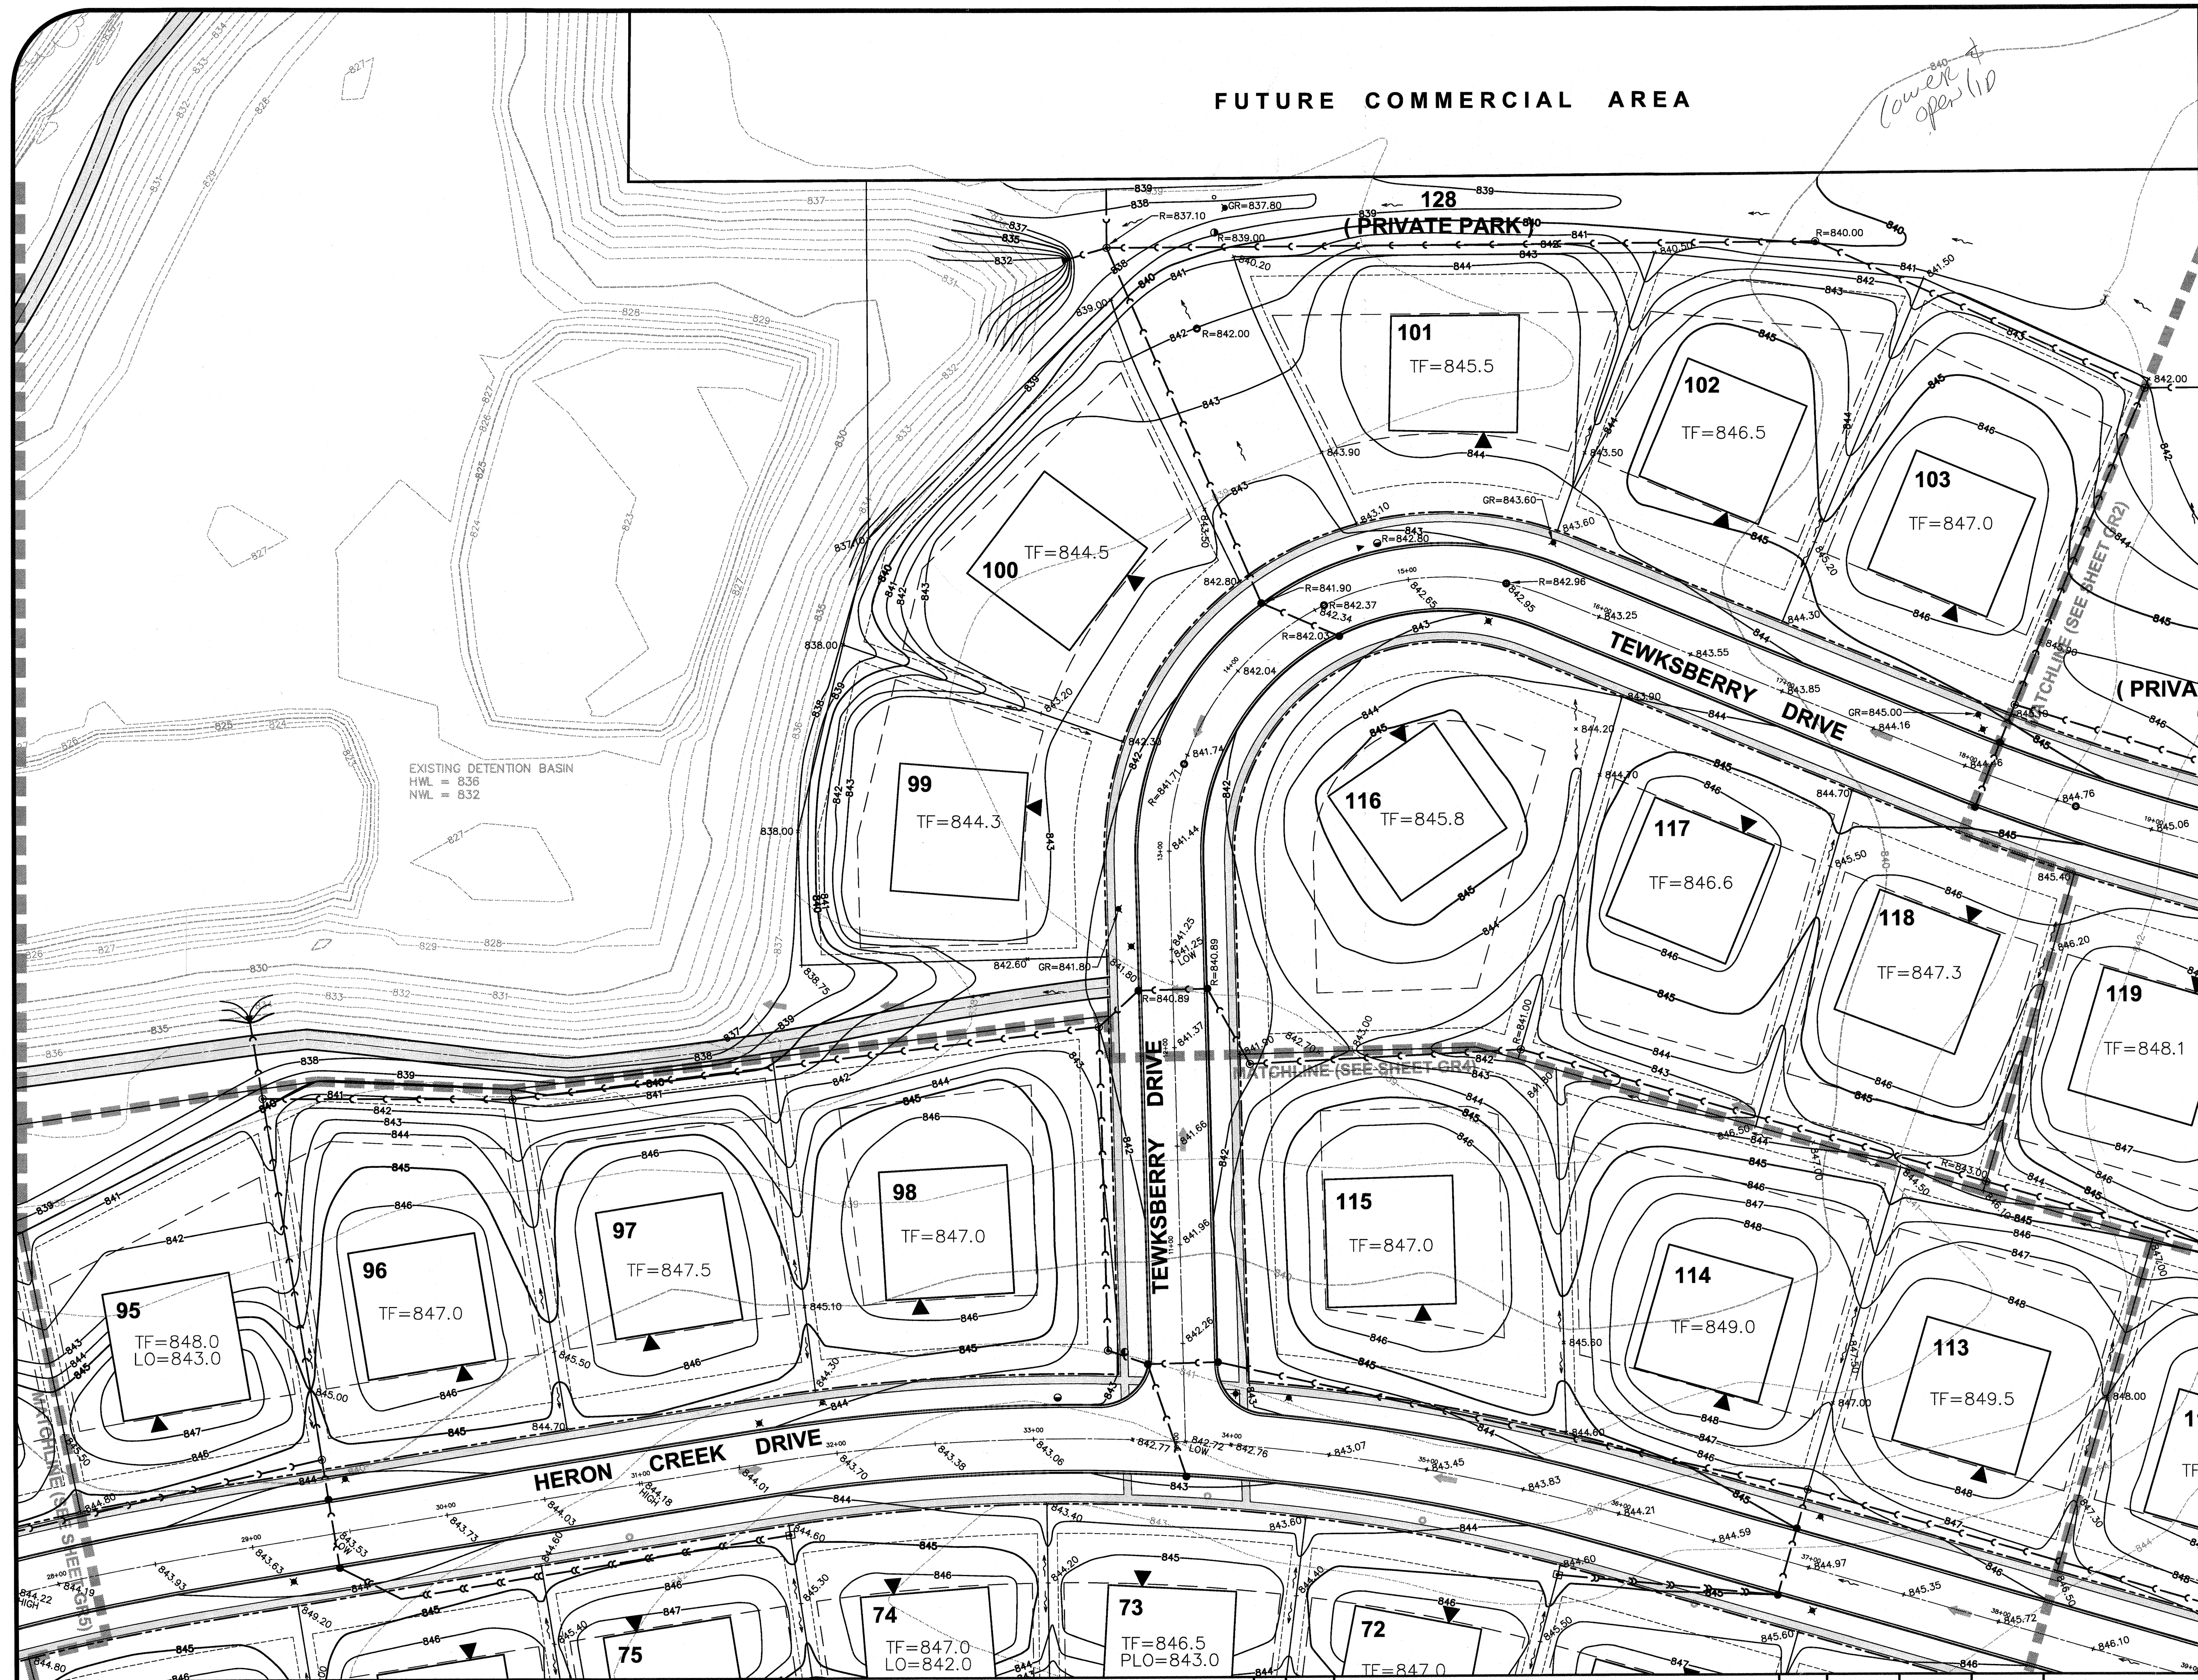

NOTE: SEE GR1, FOR CONSTRUCTION NOTES

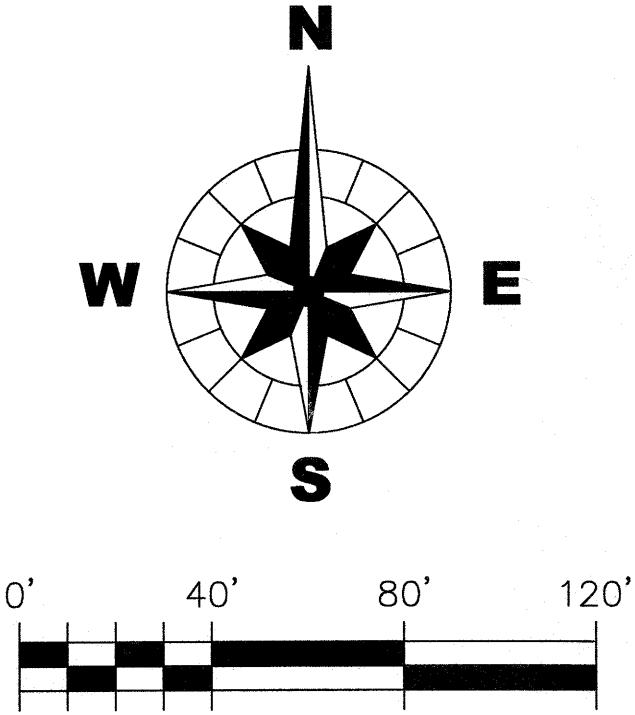

CHRISTOPHER B. BURKE ENGINEERING WEST, LTD.
116 West Main Street, Suite 201
St. Charles, Illinois 60174
WEST (630) 443-7755

CLIENT :

B & B ENTERPRISES
40W320 LA FOX ROAD, SUITE E
ST. CHARLES, ILLINOIS 60175
(630) 584-0042

NO.	DATE	NATURE OF REVISION	JLS	CHKD.
1	6/27/03	LOWER TEWKSBERRY DRIVE PER OFFICE REVIEW	JLS	



DSGN.	JRH/MSK	
DWN.	DJV	
CHKD.	JLS	
SCALE :	1" = 40'	
FILE NAME:	98-902K-GR.dwg	

TITLE :


HERON CREEK
COUNTRY ESTATE LOTS

GRADING AND DRAINAGE PLAN

PROJECT NO. 98-902K
DATE : 5/15/03
SHEET 16 OF 42
DRAWING NO.
GR3

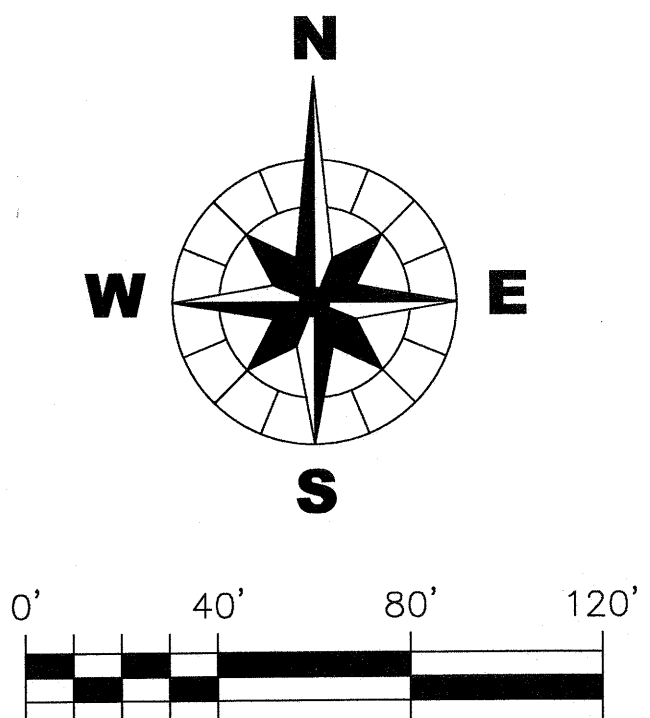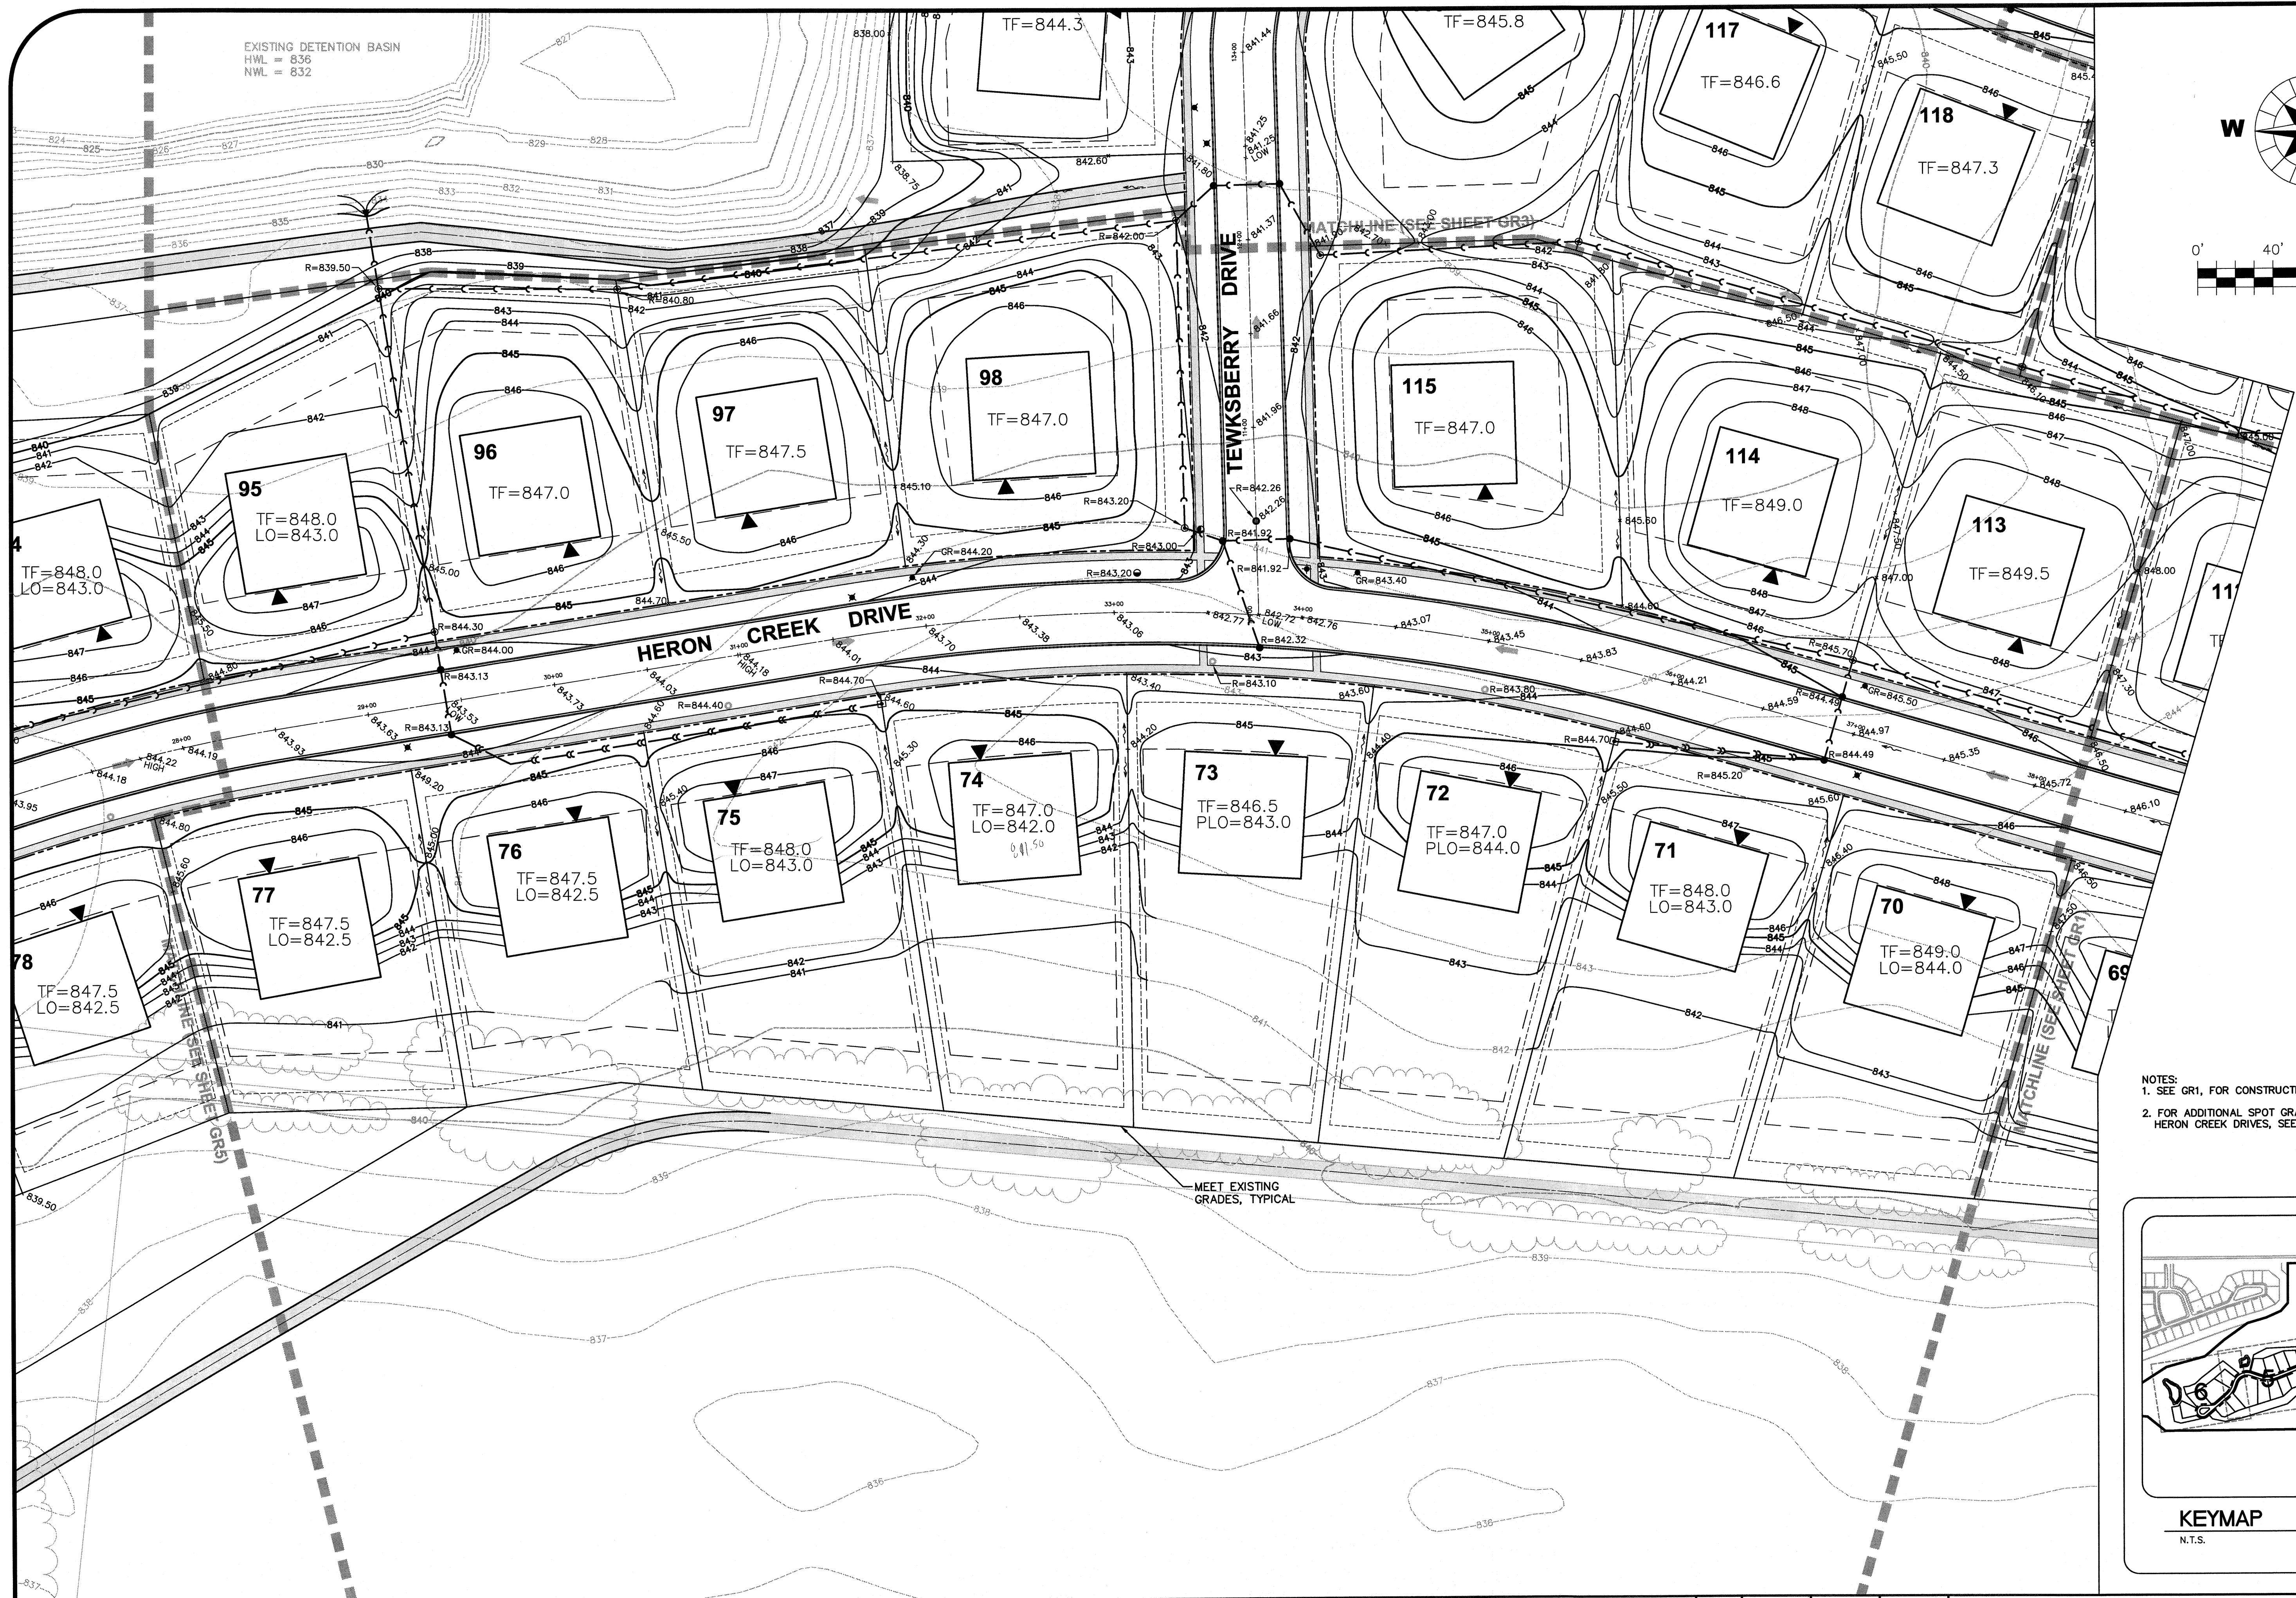

- NOTES:
1. SEE GR1, FOR CONSTRUCTION NOTES
 2. FOR ADDITIONAL SPOT GRADES WITHIN TWKSBERY & HERON CREEK DRIVES, SEE D5.

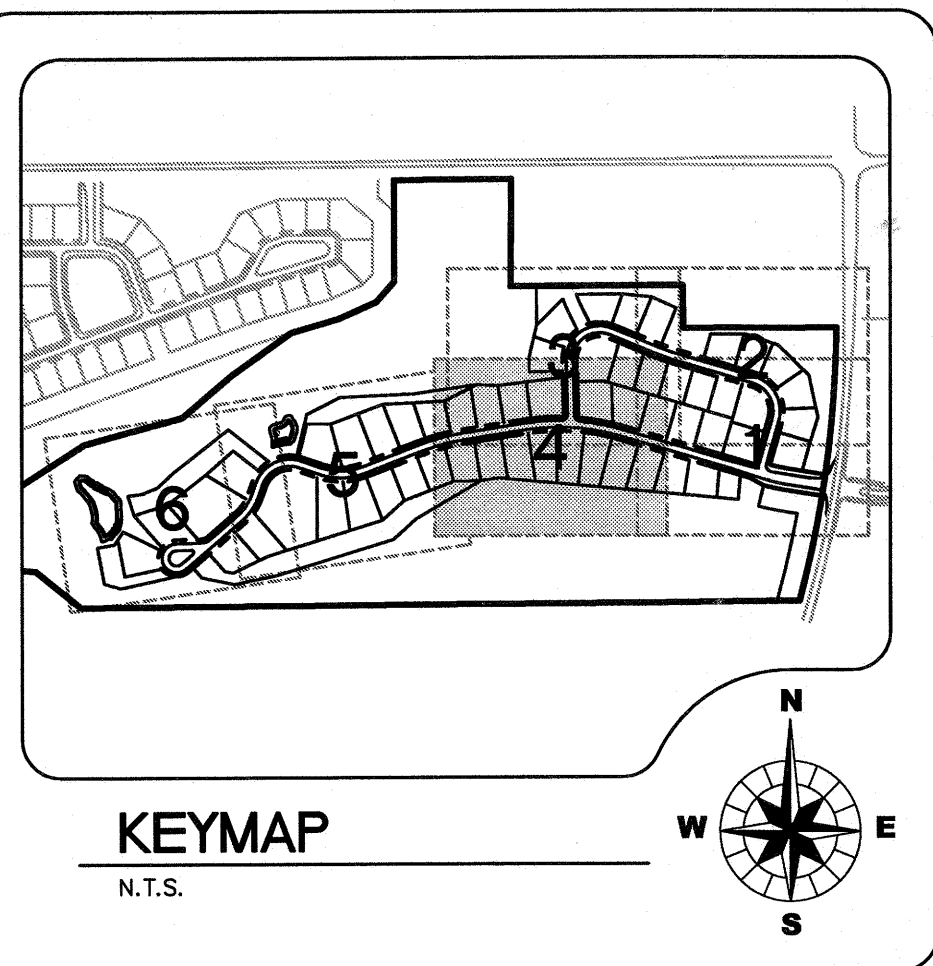

CHRISTOPHER B. BURKE ENGINEERING WEST, LTD.
116 West Main Street, Suite 201
St. Charles, Illinois 60174
WEST (630) 443-7755



CLIENT :

B & B ENTERPRISES
40W320 LA FOX ROAD, SUITE E
ST. CHARLES, ILLINOIS 60175
(630) 584-0042


DSGN.	JRH/MSK	TITLE :
DWN.	DJV	
CHKD.	JLS	
SCALE :	1" = 40'	
FILE NAME :	98-902K-GR.dwg	
1 8/27/03	LOWER TWKSBERY DRIVE PER OFFICE REVIEW	JLS
NO. DATE	NATURE OF REVISION	CHKD.

HERON CREEK COUNTRY ESTATE LOTS
GRADING AND DRAINAGE PLAN

PROJECT NO. 98-902K
DATE: 5/15/03
SHEET 17 OF 42
DRAWING NO. **GR4**

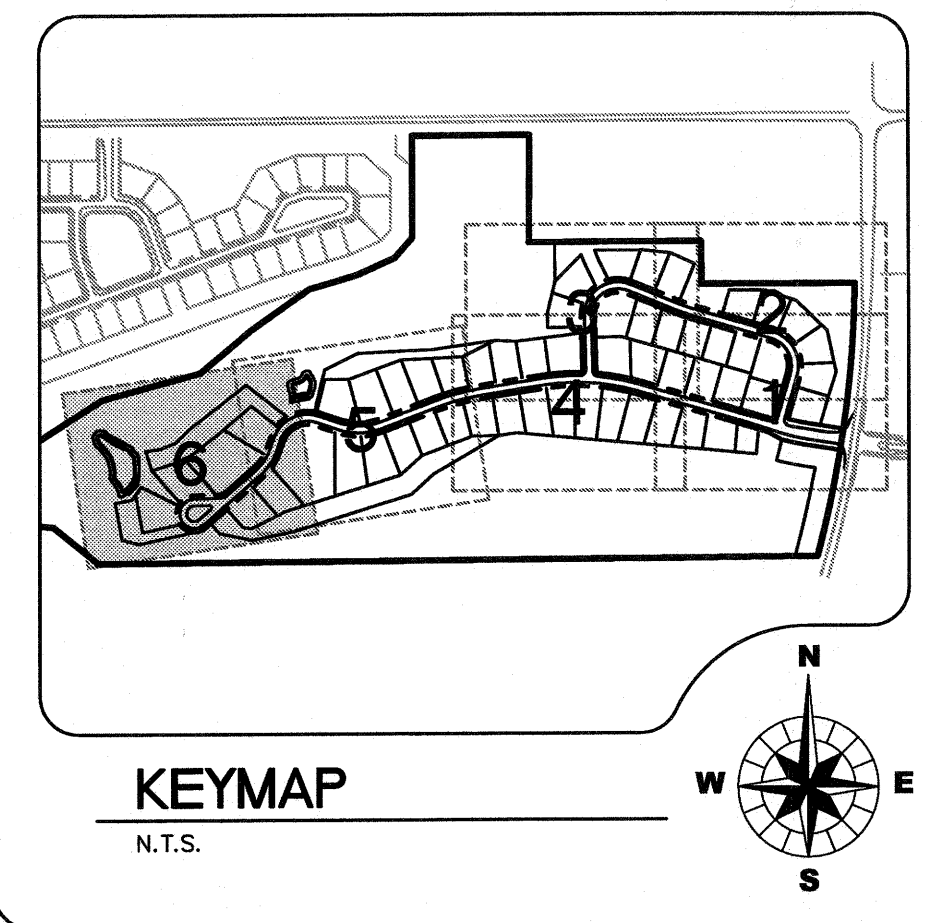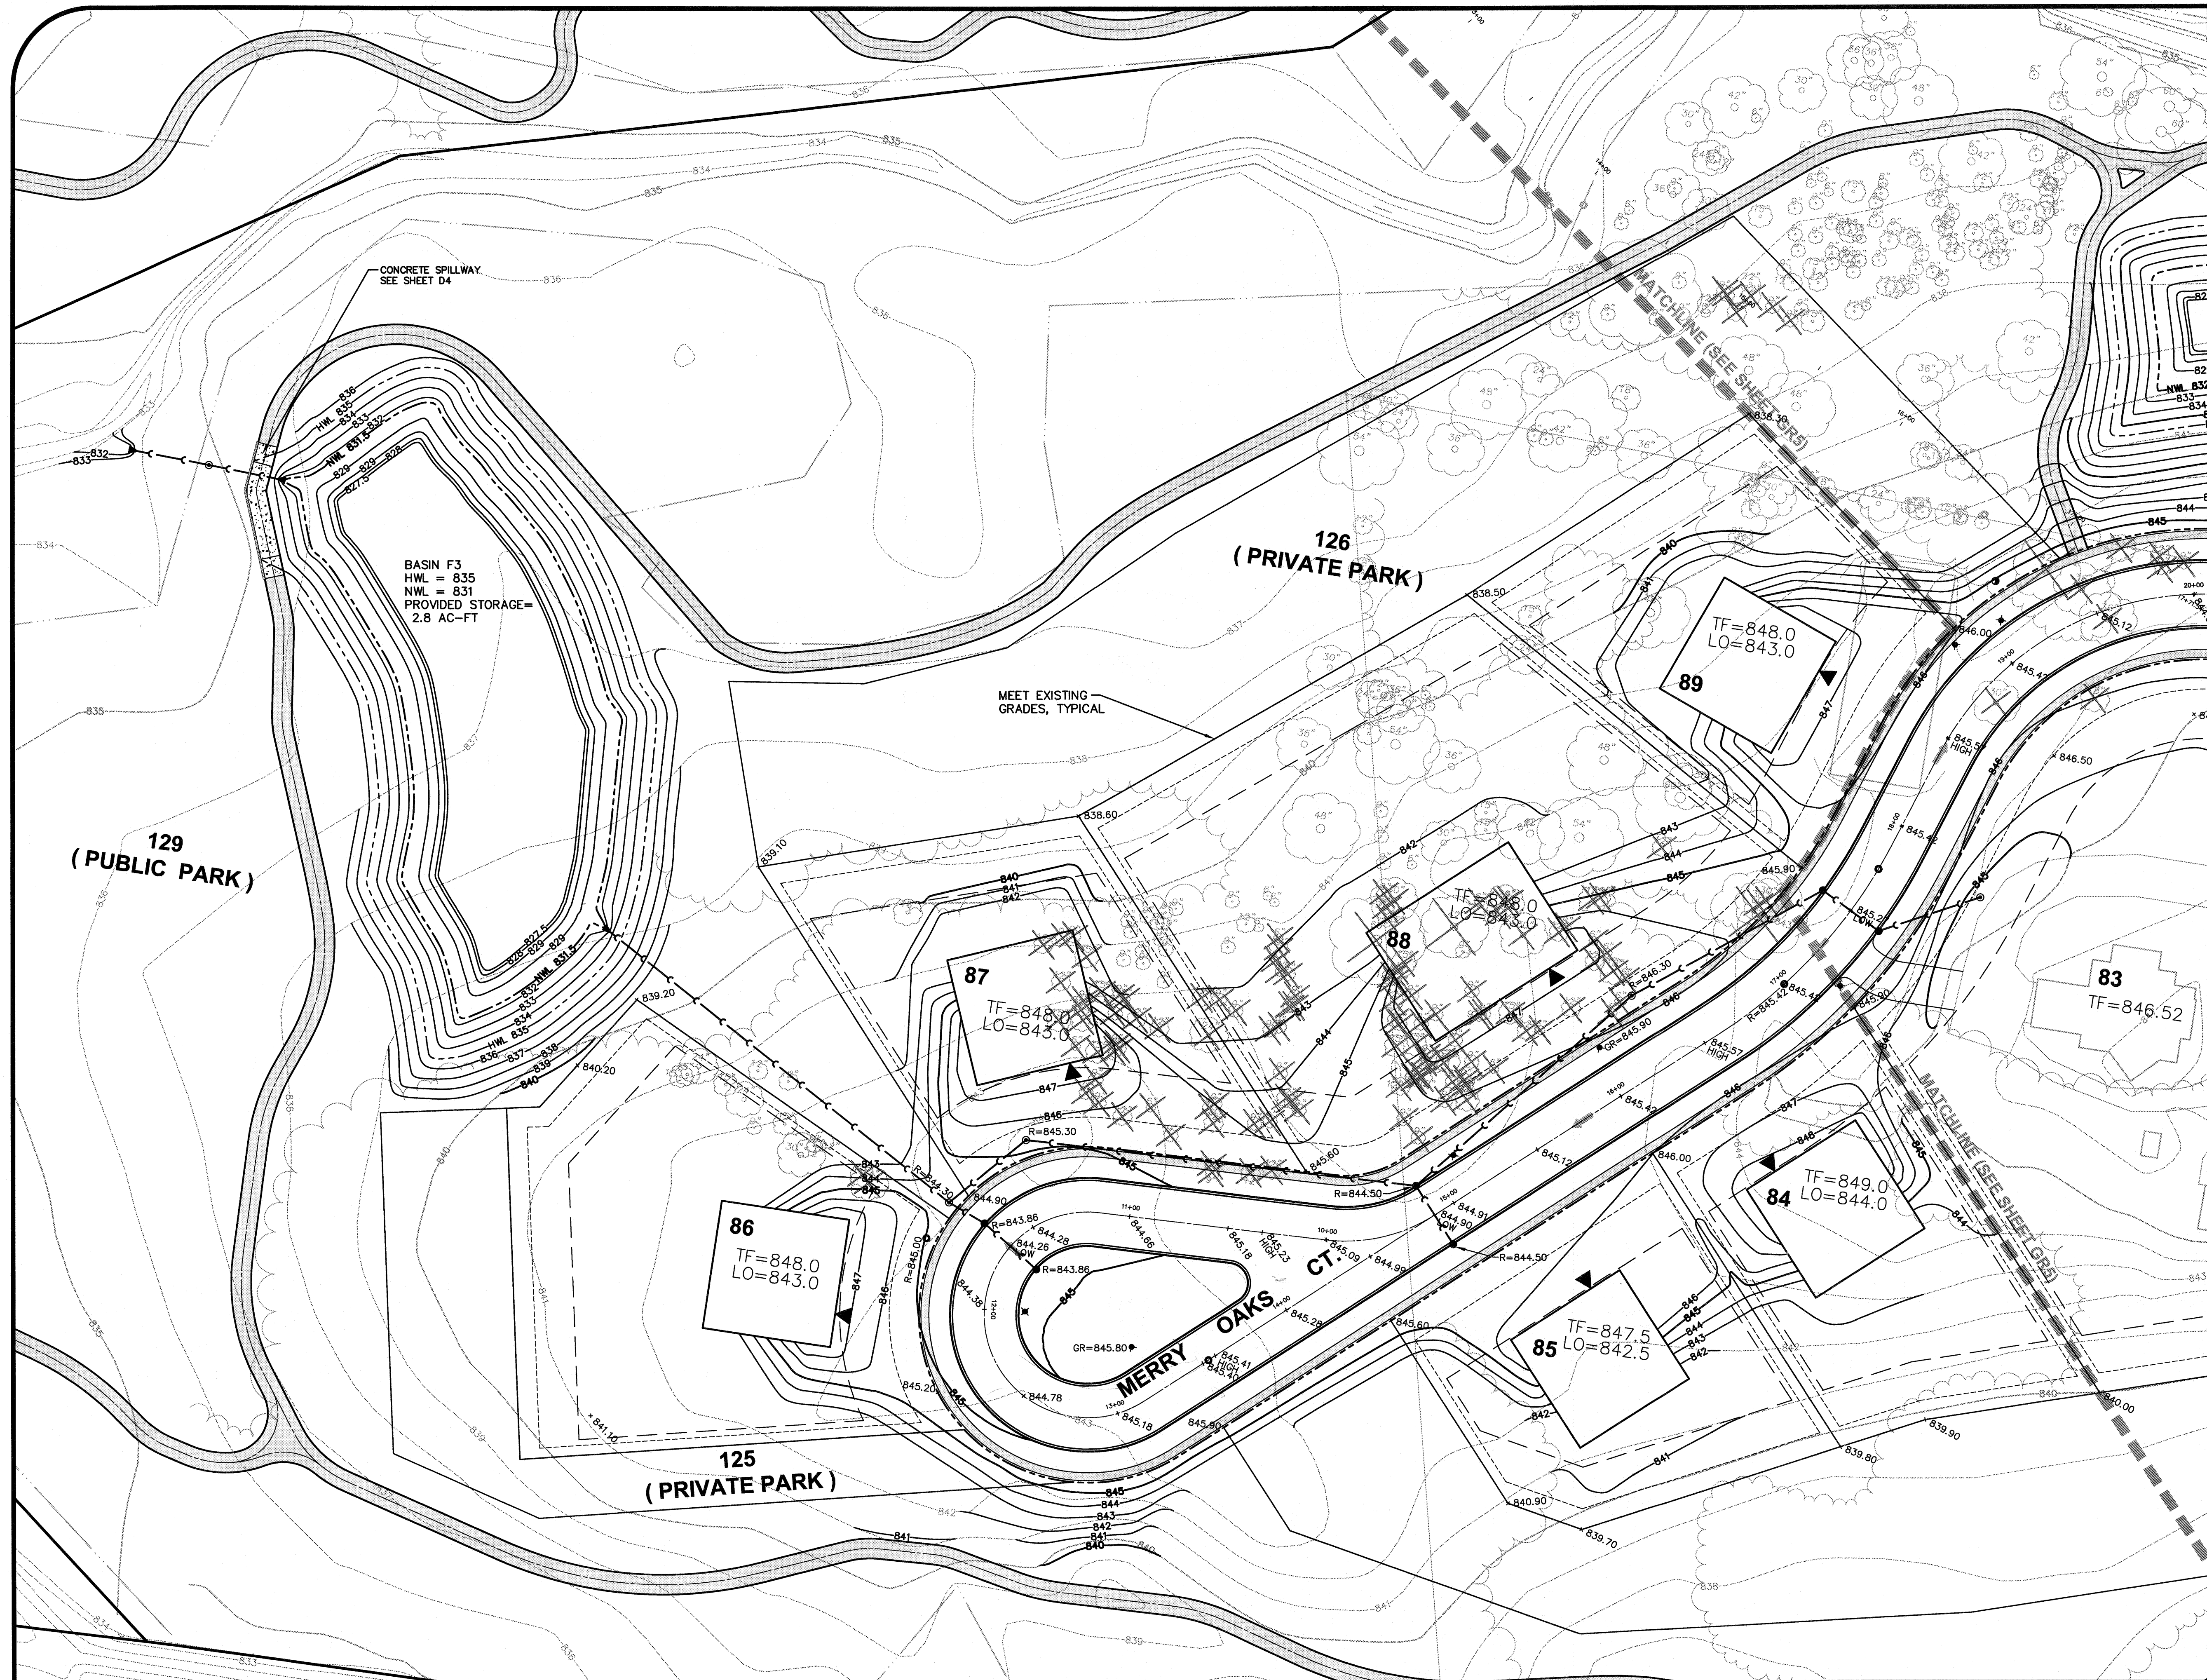

- NOTES:
1. SEE GR1, FOR CONSTRUCTION NOTES
 2. FOR ADDITIONAL SPOT GRADES WITHIN MERRY OAKS COURT, SEE D5.
 3. TREE TO BE REMOVED, TYPICAL.
 4. ALL TREES TO BE REMOVED OUTSIDE THE RIGHT-OF-WAY SHALL BE REMOVED DURING THE DEVELOPMENT OF EACH INDIVIDUAL LOT.

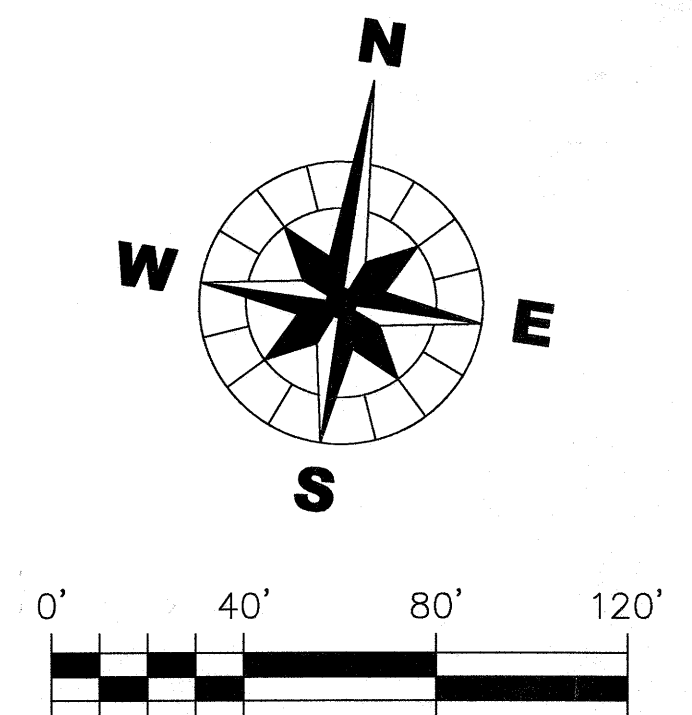



CHRISTOPHER B. BURKE ENGINEERING WEST, LTD.
116 West Main Street, Suite 201
St. Charles, Illinois 60174
WEST (630) 443-7755

CLIENT : **B & B ENTERPRISES**
40W320 LA FOX ROAD, SUITE E
ST. CHARLES, ILLINOIS 60175
(630) 584-0042

NO.	DATE	NATURE OF REVISION	CHKD.

DSGN.	JRH/MSK
DWN.	DJV
CHKD.	JLS
SCALE :	1" = 40'
FILE NAME:	98-902K-GR.dwg


TITLE :	HERON CREEK COUNTRY ESTATE LOTS	PROJECT NO. 98-902K
	GRADING AND DRAINAGE PLAN	DATE : 5/15/03
		SHEET 19 OF 42
		DRAWING NO. GR6

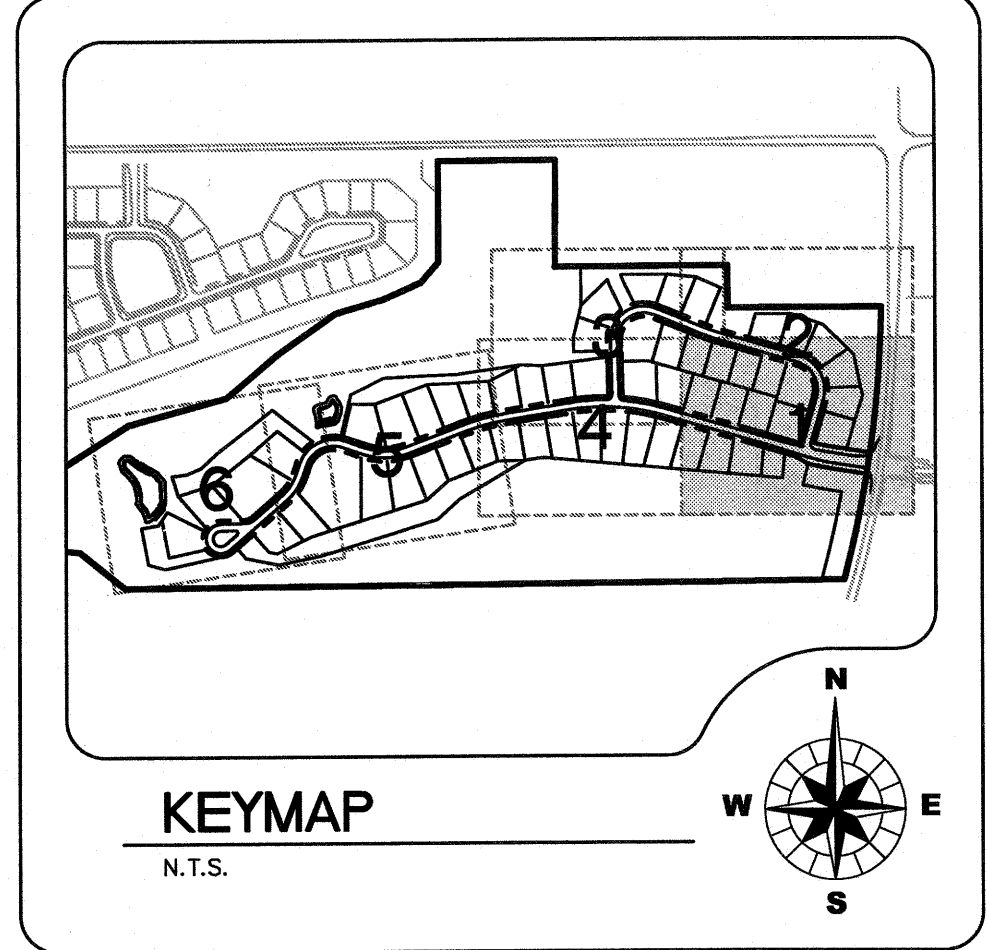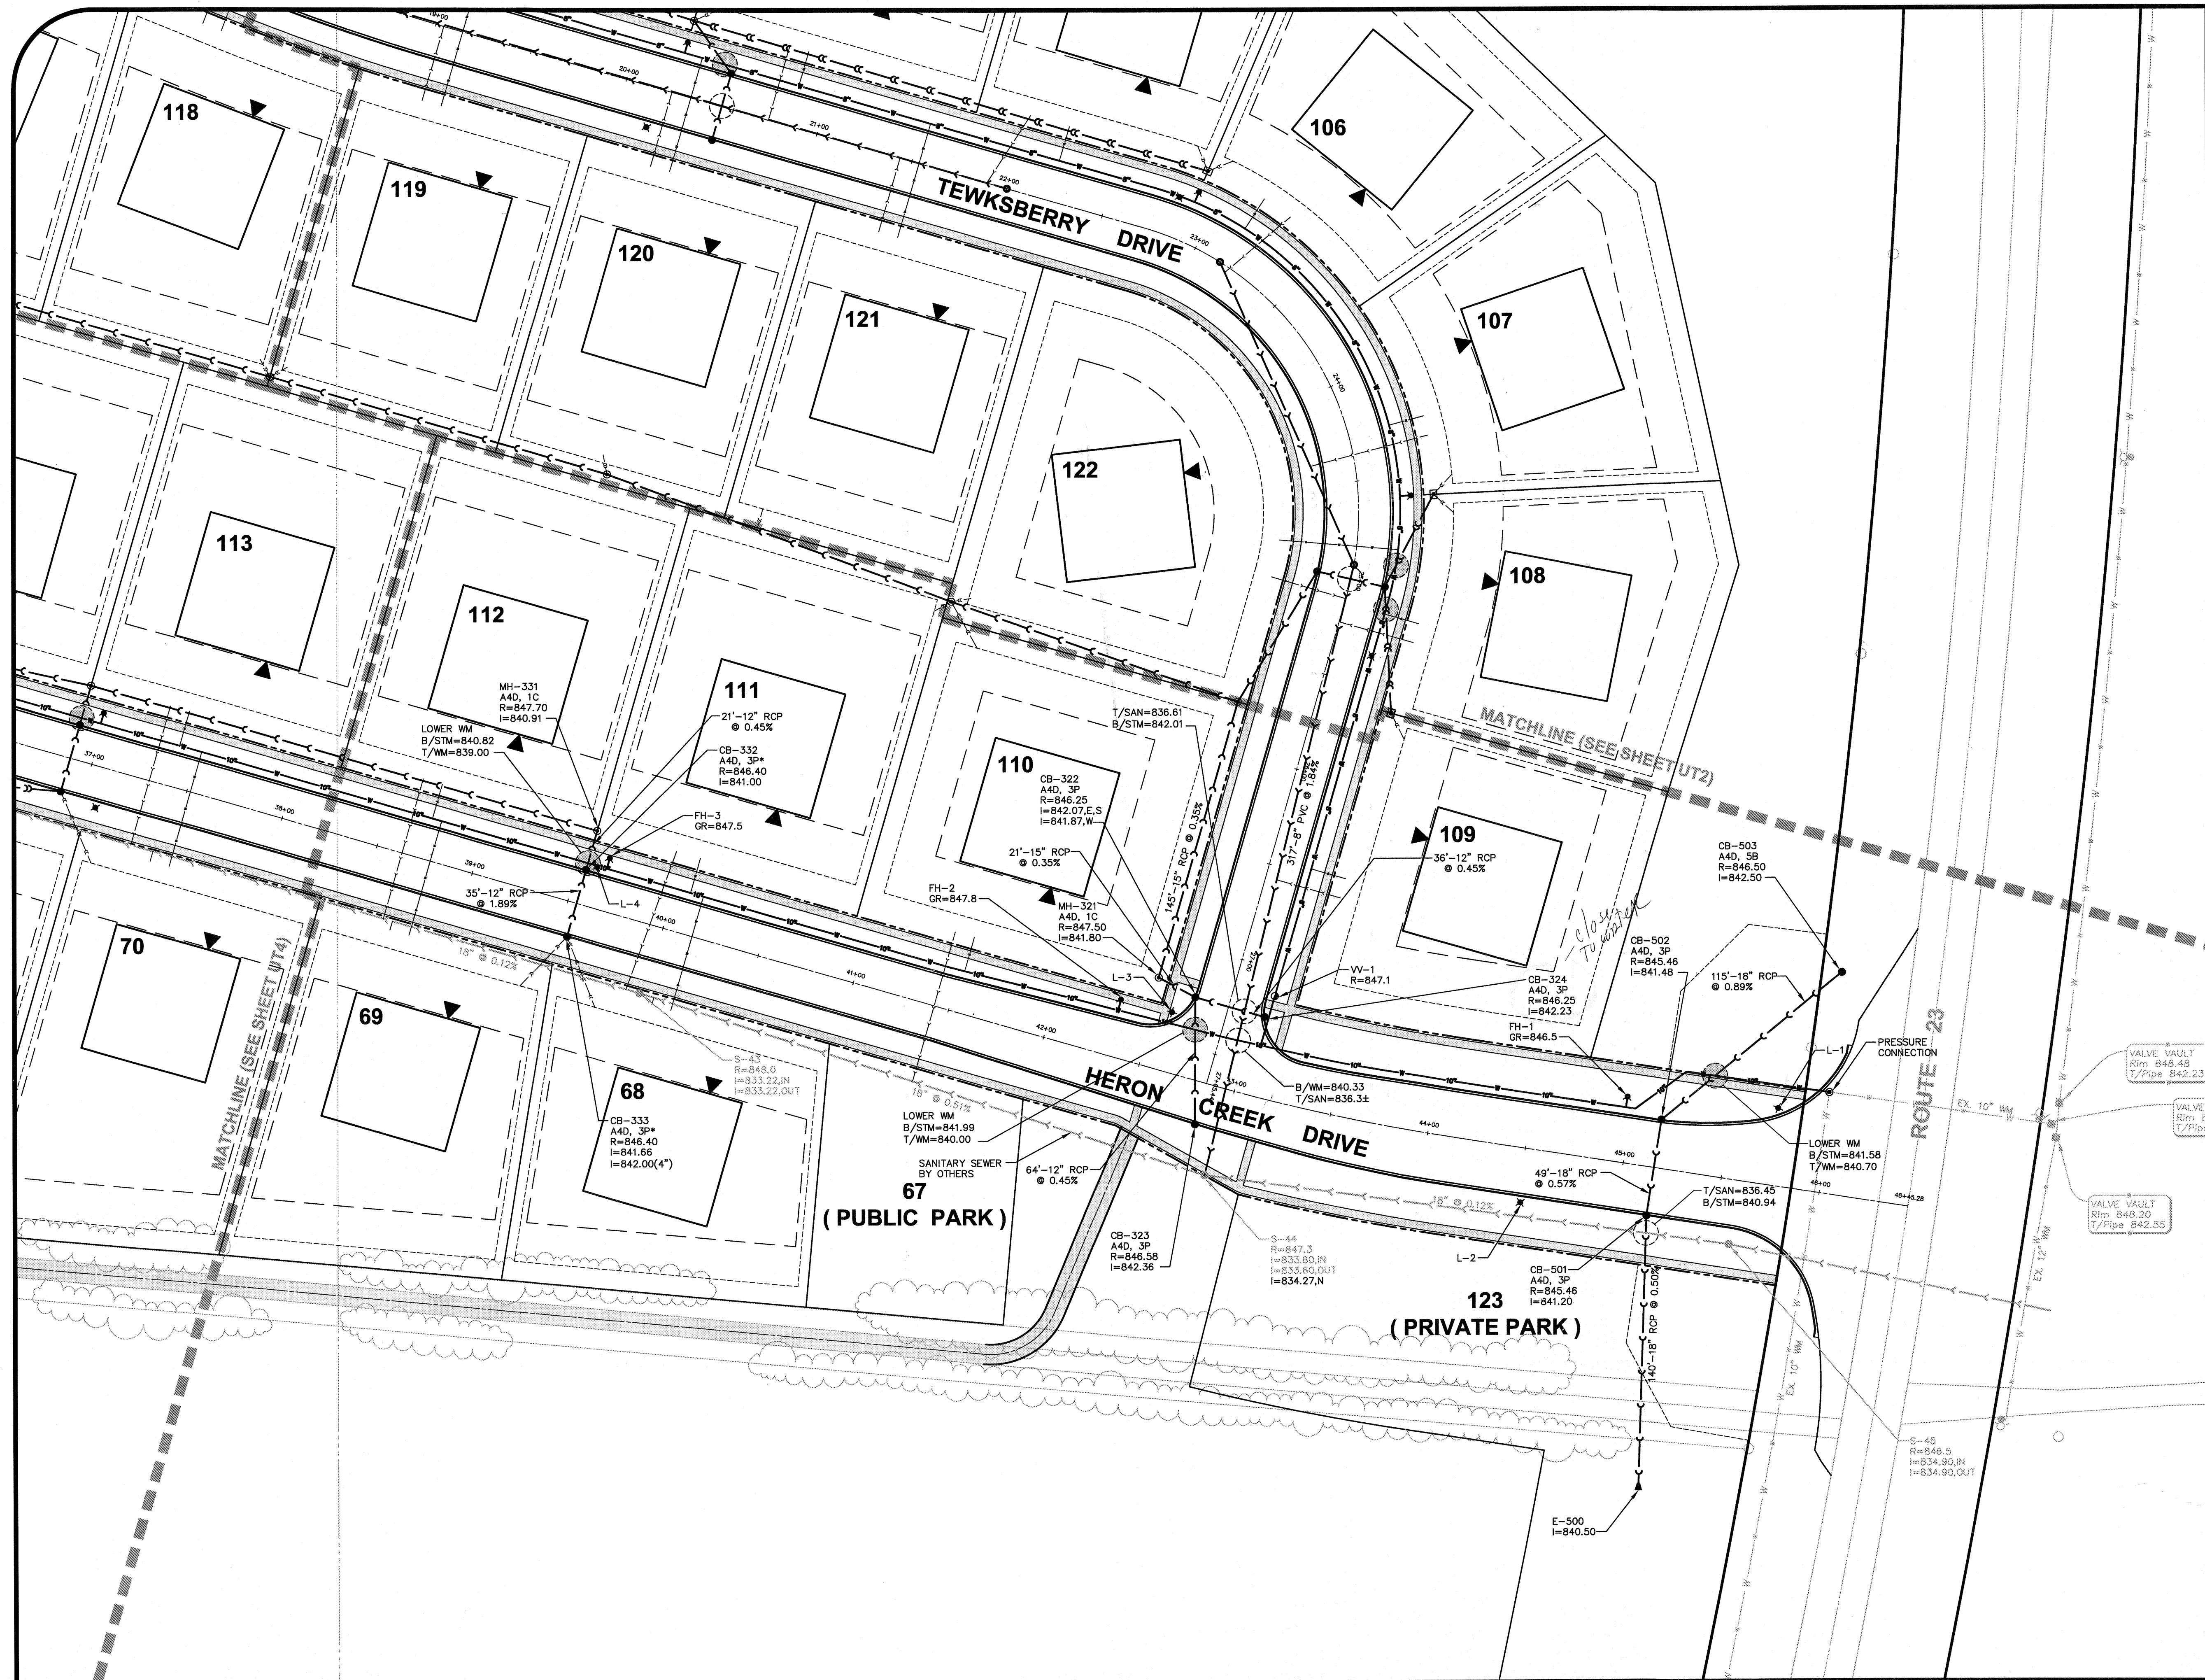

- LEGEND**
- MH = MANHOLE
 - CB = CATCH BASIN
 - I = INLET
 - E = FLARED END SECTION
 - SS = SUMP STRUCTURE
 - S = SANITARY MANHOLE
 - VV = VALVE VAULT
 - FH = FIRE HYDRANT
 - 3P = NEENAH R-3246 CURB FRAME AND GRATE*
 - 1C = NEENAH R-1712-B FRAME WITH CLOSED LID
 - 4B = NEENAH R-2577 BEEHIVE FRAME AND GRATE (OPEN LID)
 - 5B = NEENAH R-4349-C BEEHIVE FRAME AND GRATE (OPEN LID, HIGH CAPACITY)

- TRENCH BACKFILL
- INDICATES PIPE CROSSING
- INDICATES PIPE CONFLICT WATERMAIN LOWERING (SEE WM VERTICAL SEPARATION ON SHEET D3)
- *USE TYPE L VANE STYLE GRATE ON SIDE SLOPES WHERE STRUCTURE IS NOT LOCATED AT A LOW POINT.

- TYPE OF STRUCTURE (MANHOLE) STRUCTURE NUMBER
- TYPE OF STRUCTURE TYPE OF FRAME & LID
- DIAMETER SIZE OF STRUCTURE RIM ELEVATION
- INVERT ELEVATION AND DIRECTION
- RIM GRADES FOR CURB STRUCTURES (INLETS, CATCH BASINS, AND MANHOLES) REFLECT THE FLOW LINE GRADE OF THE CURB.
 - ALL SUMP PUMP SERVICES SHALL BE 4-INCH DIAMETER PVC SDR-26.
 - ALL STORM SEWER TO BE RCP CL IV PIPE UNLESS OTHERWISE NOTED.
 - ALL EXISTING DRAIN TILES WITHIN THE DEVELOPED AREAS, EXCEPT WITHIN WETLAND AREAS, SHALL BE REMOVED USING SILT TRENCH METHOD. THE DRAIN TILES SHALL BE CONNECTED TO STORM SEWER SYSTEM WHERE SHOWN ON PLANS.
 - CONTRACTORS TO PROVIDE ADDITIONAL FITTINGS AS NECESSARY TO (NO 90 DEGREE FITTINGS WILL BE ALLOWED) DEFLECT WATERMAIN ALONG STREET CURVES WITHOUT EXCEEDING MANUFACTURER'S RECOMMENDED MAXIMUM DEFLECTION AT PIPE JOINTS (MINIMUM RADIUS OF CURVATURE TO BE OBTAINED BY PIPE JOINTS ONLY- 260x.).
 - ALL WATERMAIN SHALL BE 8" DIP CL 53 UNLESS OTHERWISE NOTED ON PLANS.
 - ALL SANITARY SEWERS SHALL BE PVC SDR 26 UNLESS NOTED ON PLANS.
 - ALL EXISTING STRUCTURE RIMS SHALL BE ADJUSTED TO MATCH PROPOSED GRADES.


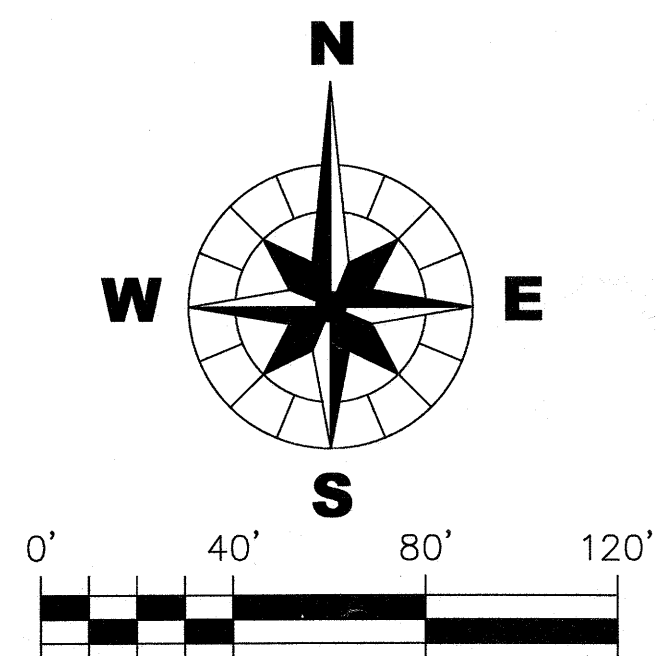


CHRISTOPHER B. BURKE ENGINEERING WEST, LTD.
116 West Main Street, Suite 201
St. Charles, Illinois 60174
WEST (630) 443-7755


CLIENT : **B & B ENTERPRISES**
40W320 LA FOX ROAD, SUITE E
ST. CHARLES, ILLINOIS 60175
(630) 584-0042

DSGN.	JRH/MSK	TITLE :	PROJECT NO. 98-902K
DWN.	DJV		DATE : 5/15/03
CHKD.	JLS		SHEET 20 OF 42
SCALE :	1" = 40'		DRAWING NO.
FILE NAME :	98-902K-UT.dwg		UT1
SANITARY REVISION PER BRADY			
LOWER TEWKSBERRY DRIVE PER OFFICE REVIEW			
NATURE OF REVISION			
NO.	DATE	CHKD.	
2	7/31/03		
1	8/27/03		

HERON CREEK COUNTRY ESTATE LOTS
UTILITY PLAN

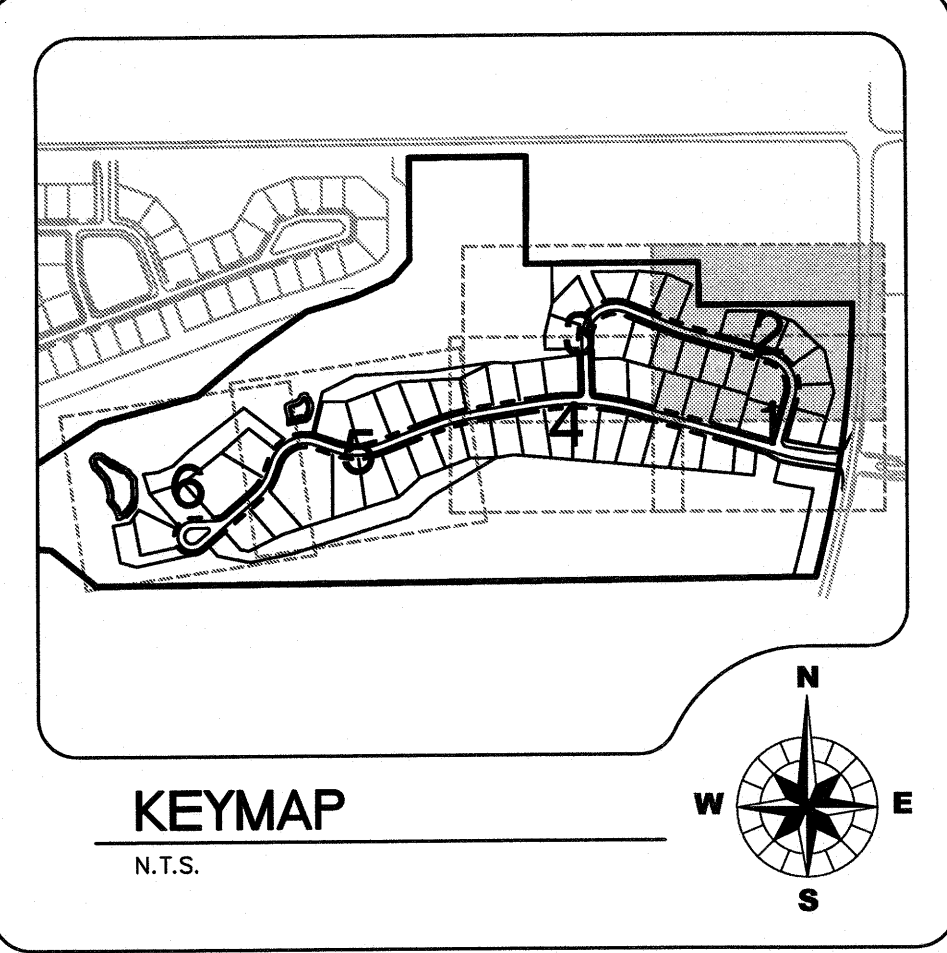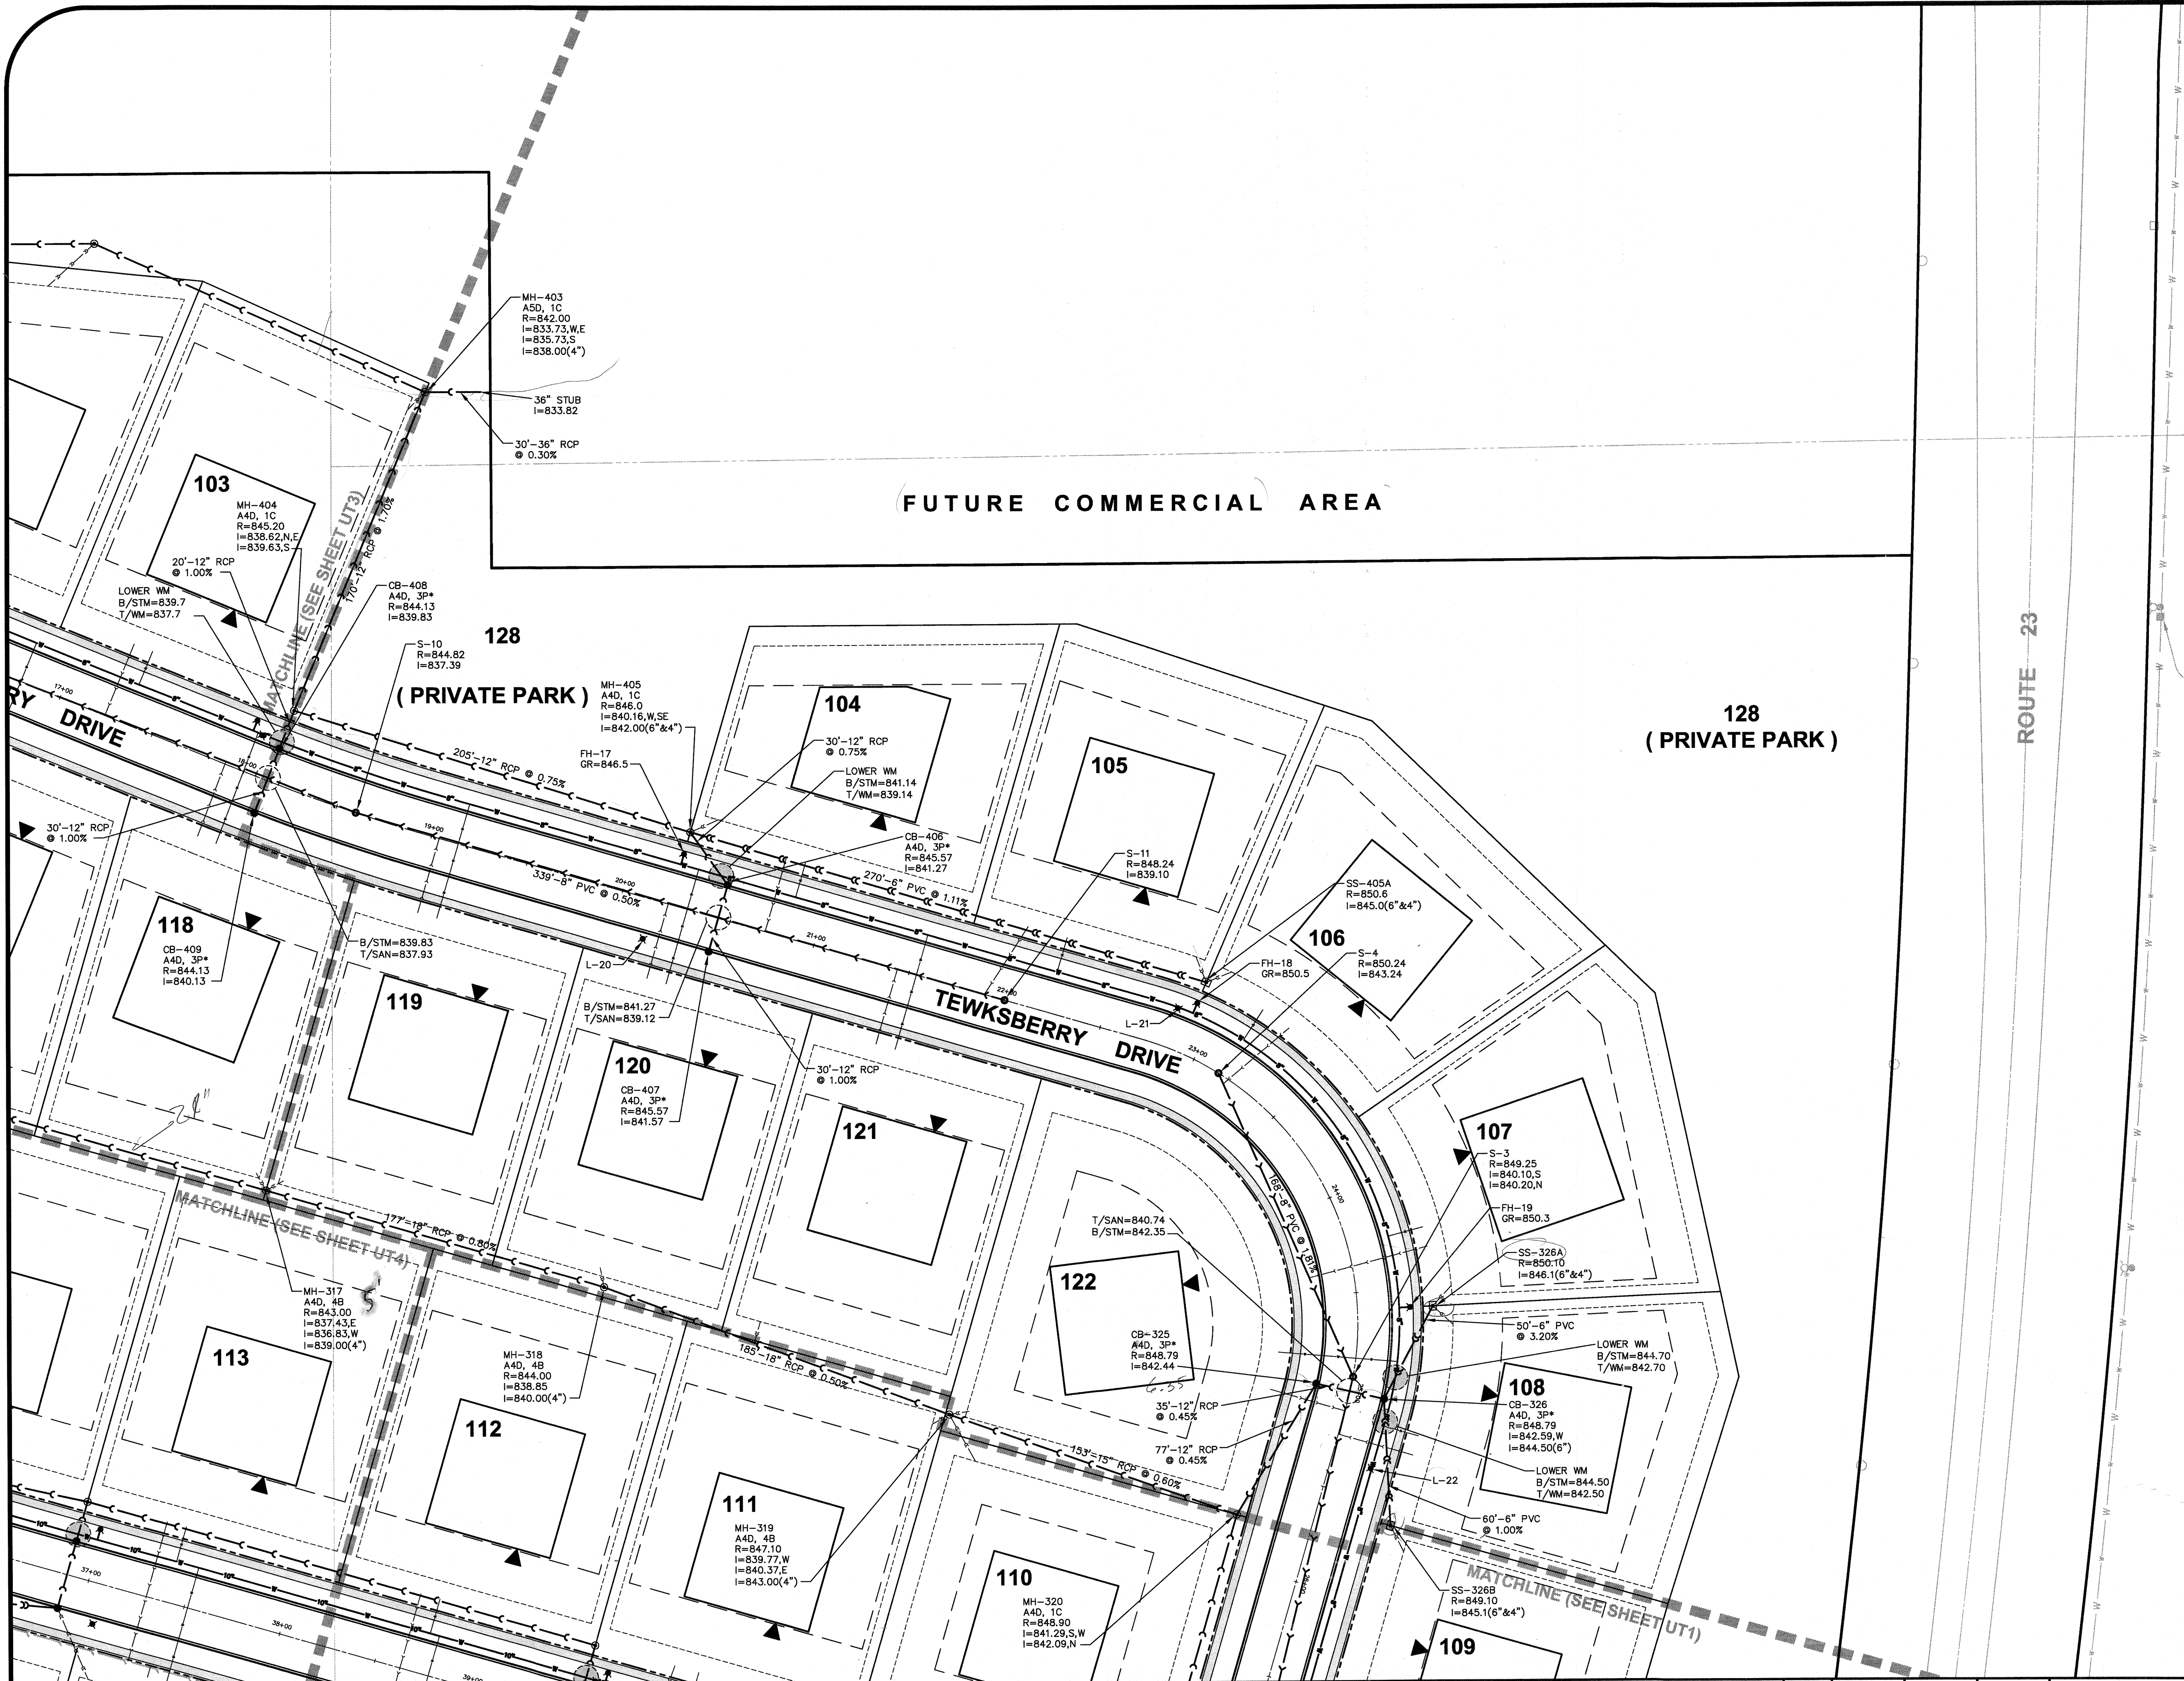

NOTE:
1. FOR CONSTRUCTION NOTES & LEGENDS, SEE SHEET UT1

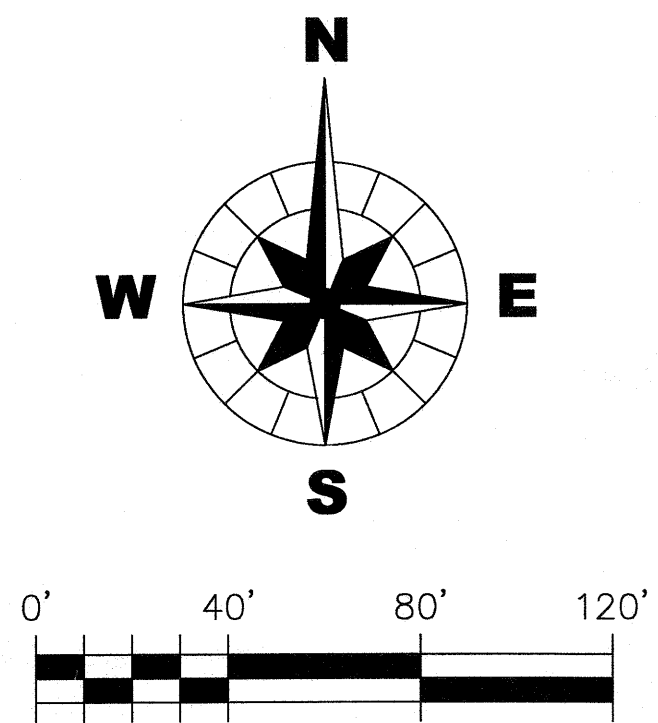

CHRISTOPHER B. BURKE ENGINEERING WEST, LTD.
116 West Main Street, Suite 201
St. Charles, Illinois 60174
WEST (630) 443-7755



CLIENT : **B & B ENTERPRISES**
40W320 LA FOX ROAD, SUITE E
ST. CHARLES, ILLINOIS 60175
(630) 584-0042

NO.	DATE	REVISION
2	7/31/03	SANITARY REVISION PER BRADY
1	8/27/03	LOWER TEWKSBERRY DRIVE PER OFFICE REVIEW
NO.	DATE	NATURE OF REVISION


DSGN.	JRH/MSK
DWN.	DJV
CHKD.	JLS
SCALE :	1" = 40'
FILE NAME:	98-902K-UT.dwg

TITLE : **HERON CREEK COUNTRY ESTATE LOTS**
UTILITY PLAN

PROJECT NO. 98-902K
DATE : 5/15/03
SHEET 21 OF 42
DRAWING NO. **UT2**

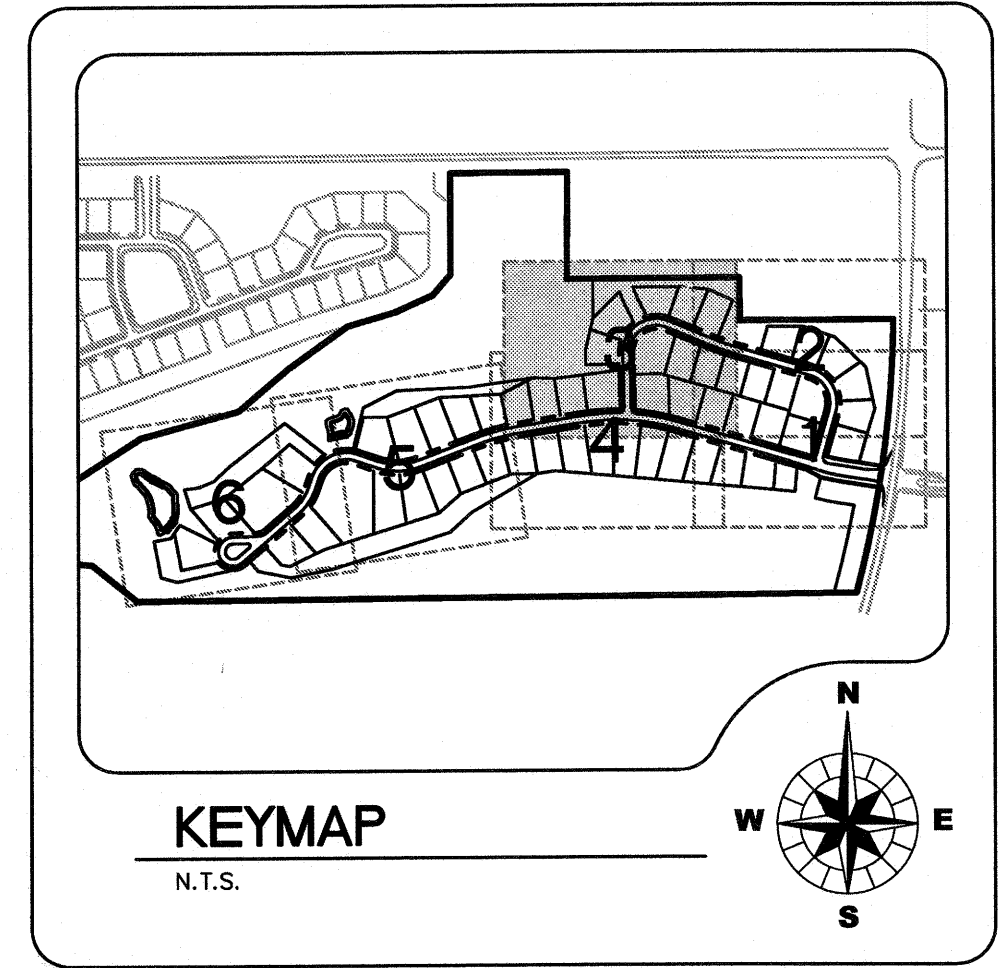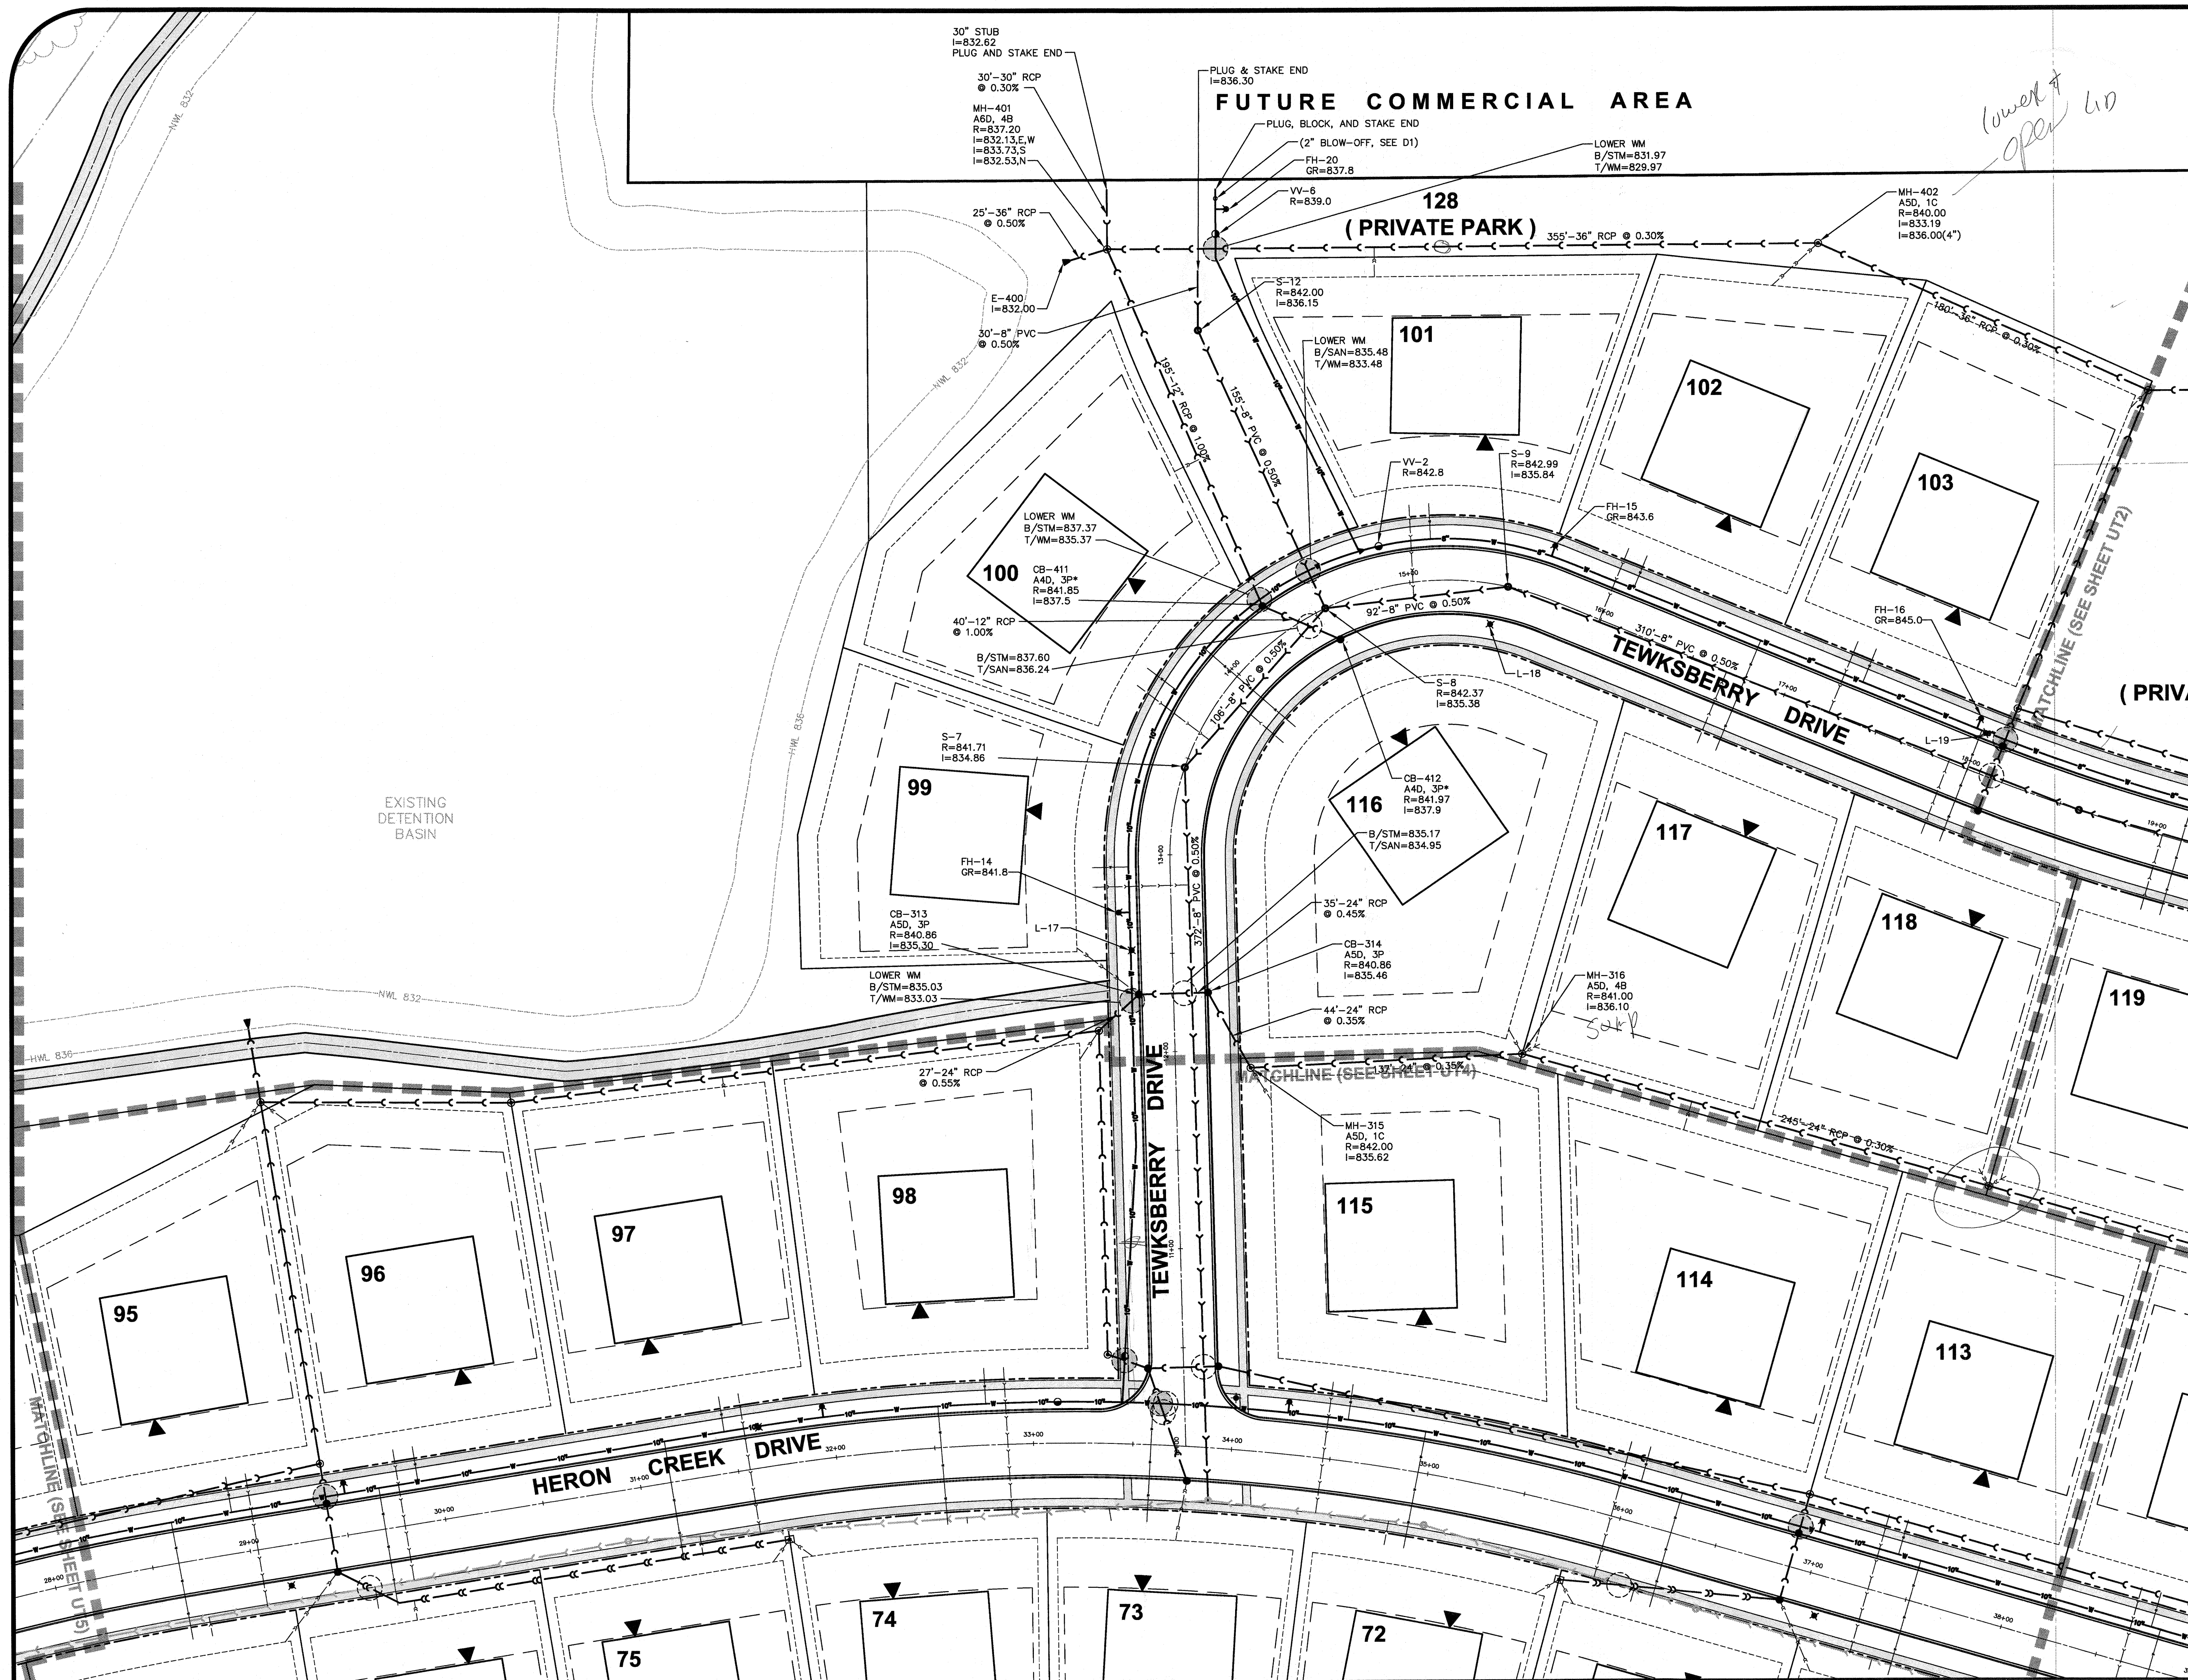

NOTE:
1. FOR CONSTRUCTION NOTES & LEGENDS, SEE SHEET UT1

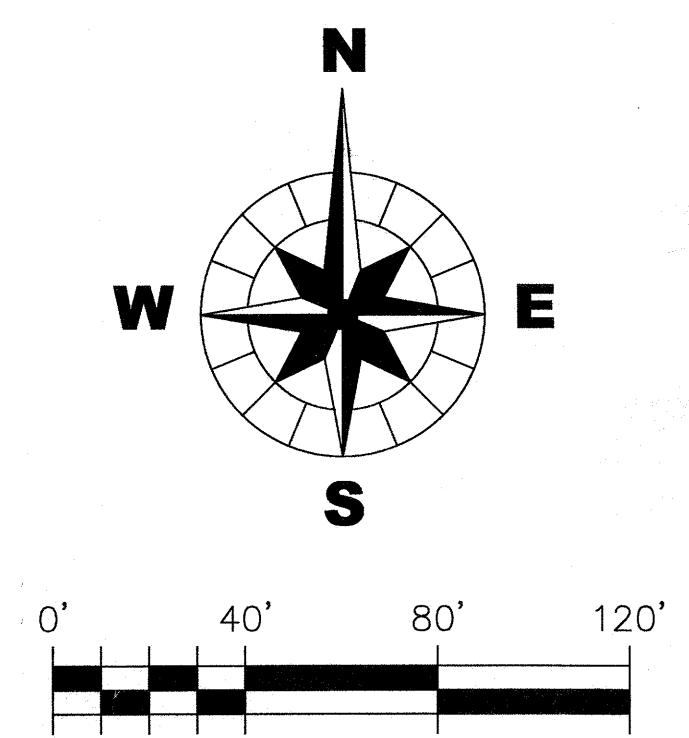


CHRISTOPHER B. BURKE ENGINEERING WEST, LTD.
116 West Main Street, Suite 201
St. Charles, Illinois 60174
WEST (630) 443-7755

CLIENT : **B & B ENTERPRISES**
40W320 LA FOX ROAD, SUITE E
ST. CHARLES, ILLINOIS 60175
(630) 584-0042


DSGN.	JRH/MSK	TITLE :
DWN.	DJV	
CHKD.	JLS	
SCALE :	1" = 40'	
FILE NAME :	98-902K-UT.dwg	
NO.	DATE	NATURE OF REVISION
2	7/31/03	SANITARY REVISION PER BRADY
1	6/27/03	LOWER TEWKSBERRY DRIVE PER OFFICE REVIEW

HERON CREEK COUNTRY ESTATE LOTS
UTILITY PLAN

PROJECT NO. 98-902K
DATE : 5/15/03
SHEET 22 OF 42
DRAWING NO. **UT3**

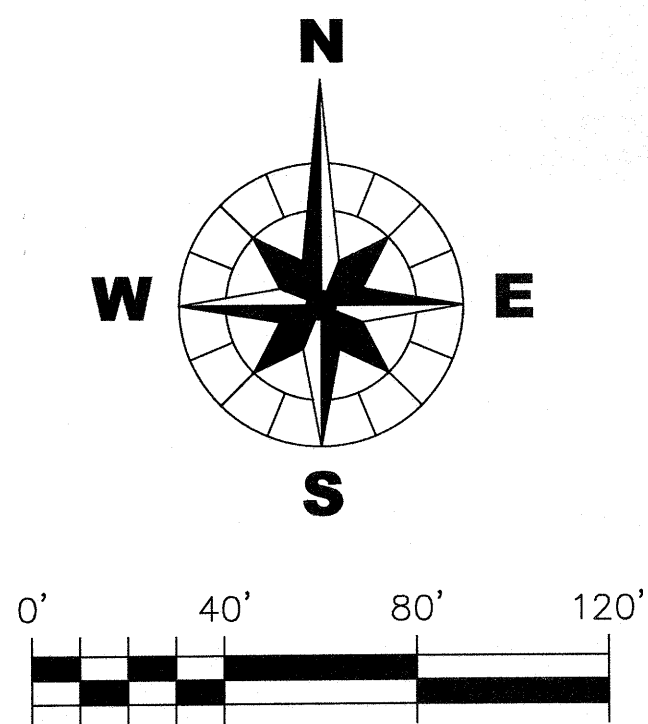

NOTE:
1. FOR CONSTRUCTION NOTES & LEGENDS, SEE SHEET UT1


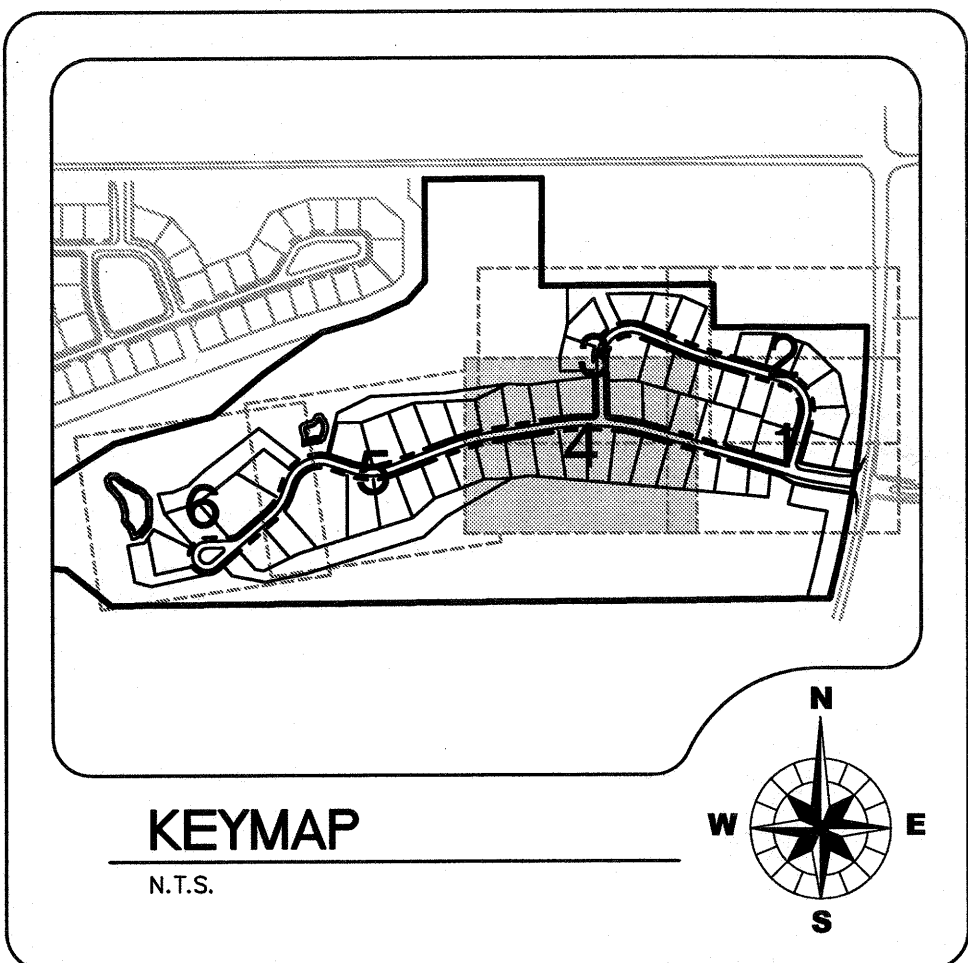


CHRISTOPHER B. BURKE ENGINEERING WEST, LTD.
116 West Main Street, Suite 201
St. Charles, Illinois 60174
WEST (630) 443-7755


CLIENT : **B & B ENTERPRISES**
40W320 LA FOX ROAD, SUITE E
ST. CHARLES, ILLINOIS 60175
(630) 584-0042

			DSGN.	JRH/MSK	
			DWN.	DJV	
			CHKD.	JLS	
2	7/31/03	SANITARY REVISION PER BRADY	SCALE :	1" = 40'	
1	6/27/03	LOWER TEWKSBERRY DRIVE PER OFFICE REVIEW	FILE NAME:	98-902K-UT.dwg	
NO.	DATE	NATURE OF REVISION	CHKD.		

TITLE : **HERON CREEK COUNTRY ESTATE LOTS**
UTILITY PLAN
PROJECT NO. 98-902K
DATE : 5/15/03
SHEET 23 OF 42
DRAWING NO. **UT4**

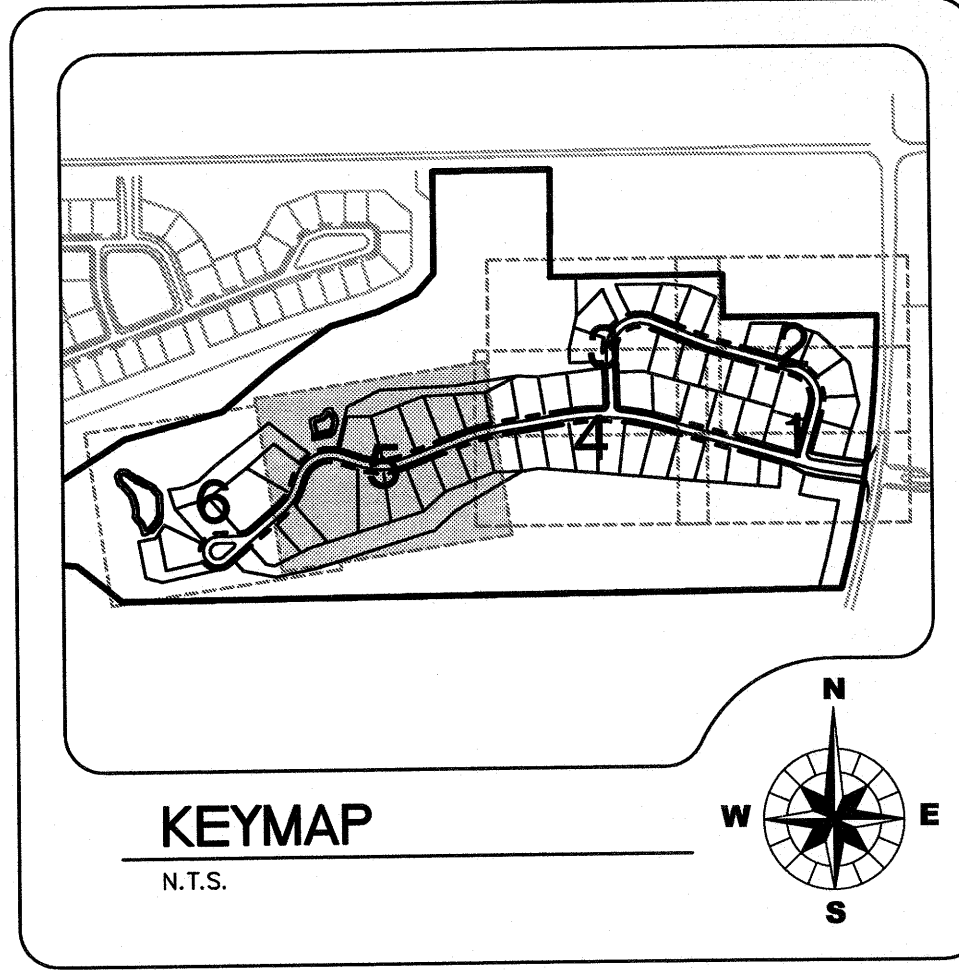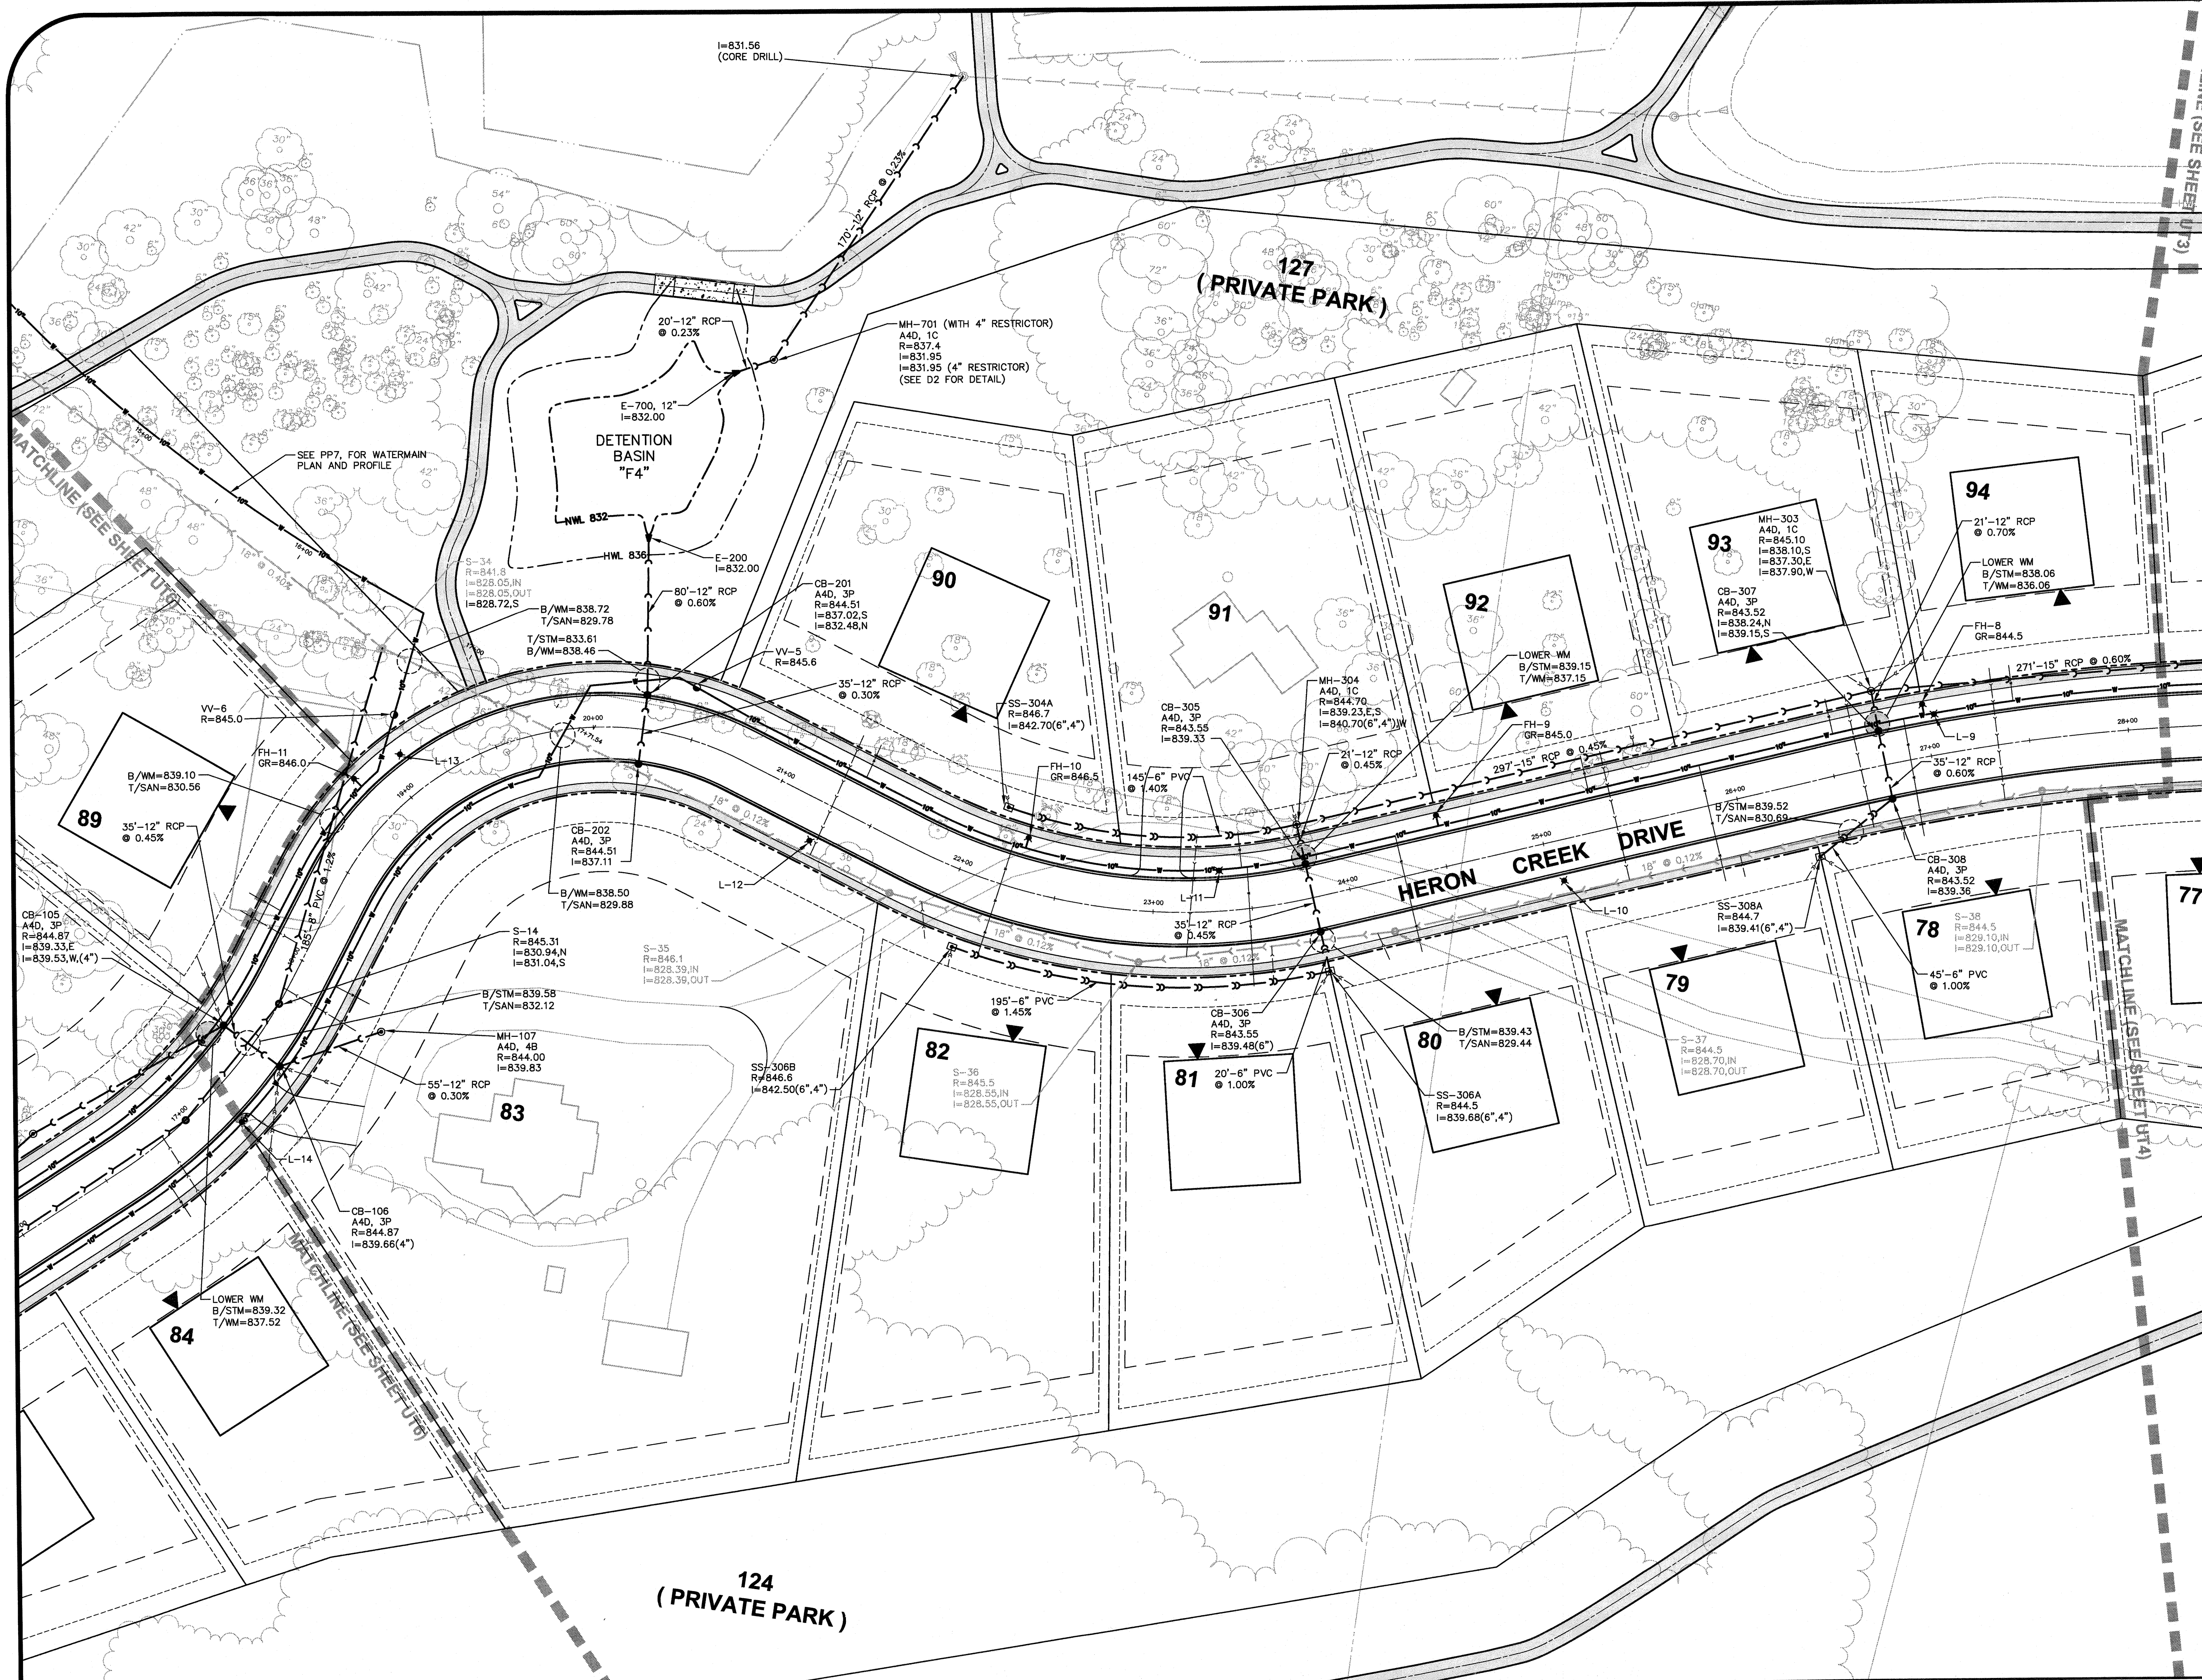

NOTE:
1. FOR CONSTRUCTION NOTES & LEGENDS, SEE SHEET UT1
2. FOR REMOVAL OF EXISTING WELL & SEPTIC FOR LOTS 91 & 83, IT IS THE CONTRACTOR'S RESPONSIBILITY TO SEEK PERMIT FROM THE DEKALB COUNTY DEPARTMENT OF HEALTH (DCDOH). ALL REMOVAL SHALL MEET THE DCDOH REQUIREMENTS. DCDOH PHONE# 815-758-6673


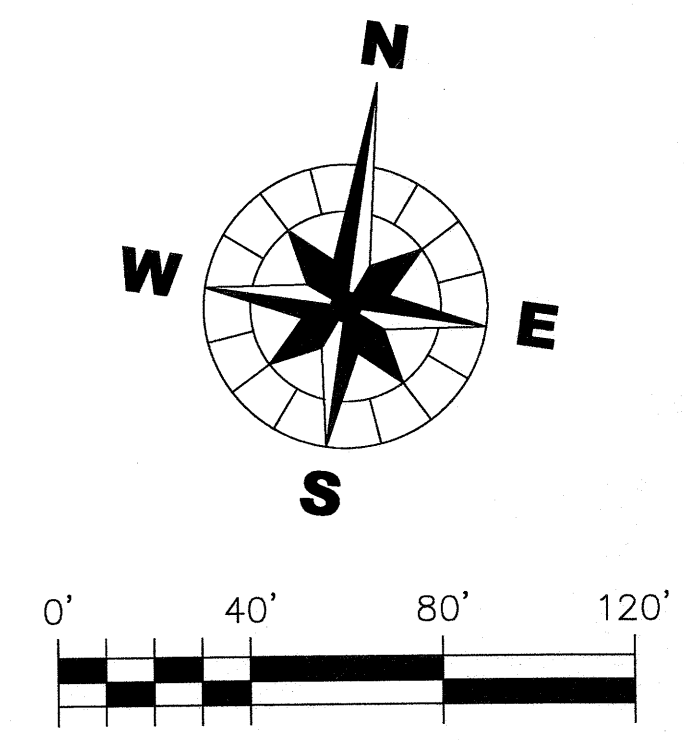


CB
CHRISTOPHER B. BURKE ENGINEERING WEST, LTD.
116 West Main Street, Suite 201
St. Charles, Illinois 60174
(630) 443-7755


CLIENT :
B & B ENTERPRISES
40W320 LA FOX ROAD, SUITE E
ST. CHARLES, ILLINOIS 60175
(630) 584-0042

DSGN.	JRH/MSK	TITLE :
DWN.	DJV	HERON CREEK COUNTRY ESTATE LOTS
CHKD.	JLS	
SCALE :	1" = 40'	
FILE NAME :	98-902K-UT.dwg	
NO.	DATE	NATURE OF REVISION
2	7/31/03	SANITARY REVISION PER BRADY
1	8/27/03	LOWER TEWKSBERRY DRIVE PER OFFICE REVIEW

PROJECT NO.	98-902K
DATE :	5/15/03
SHEET	24 OF 42
DRAWING NO.	UT5

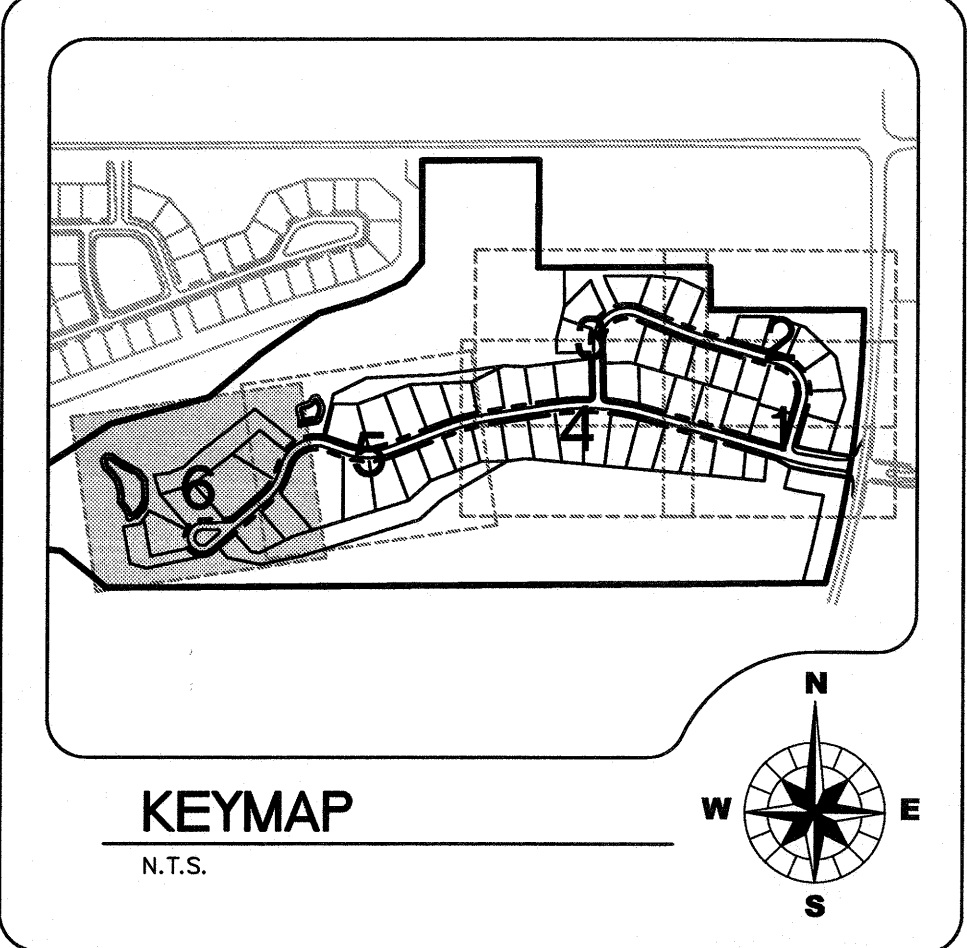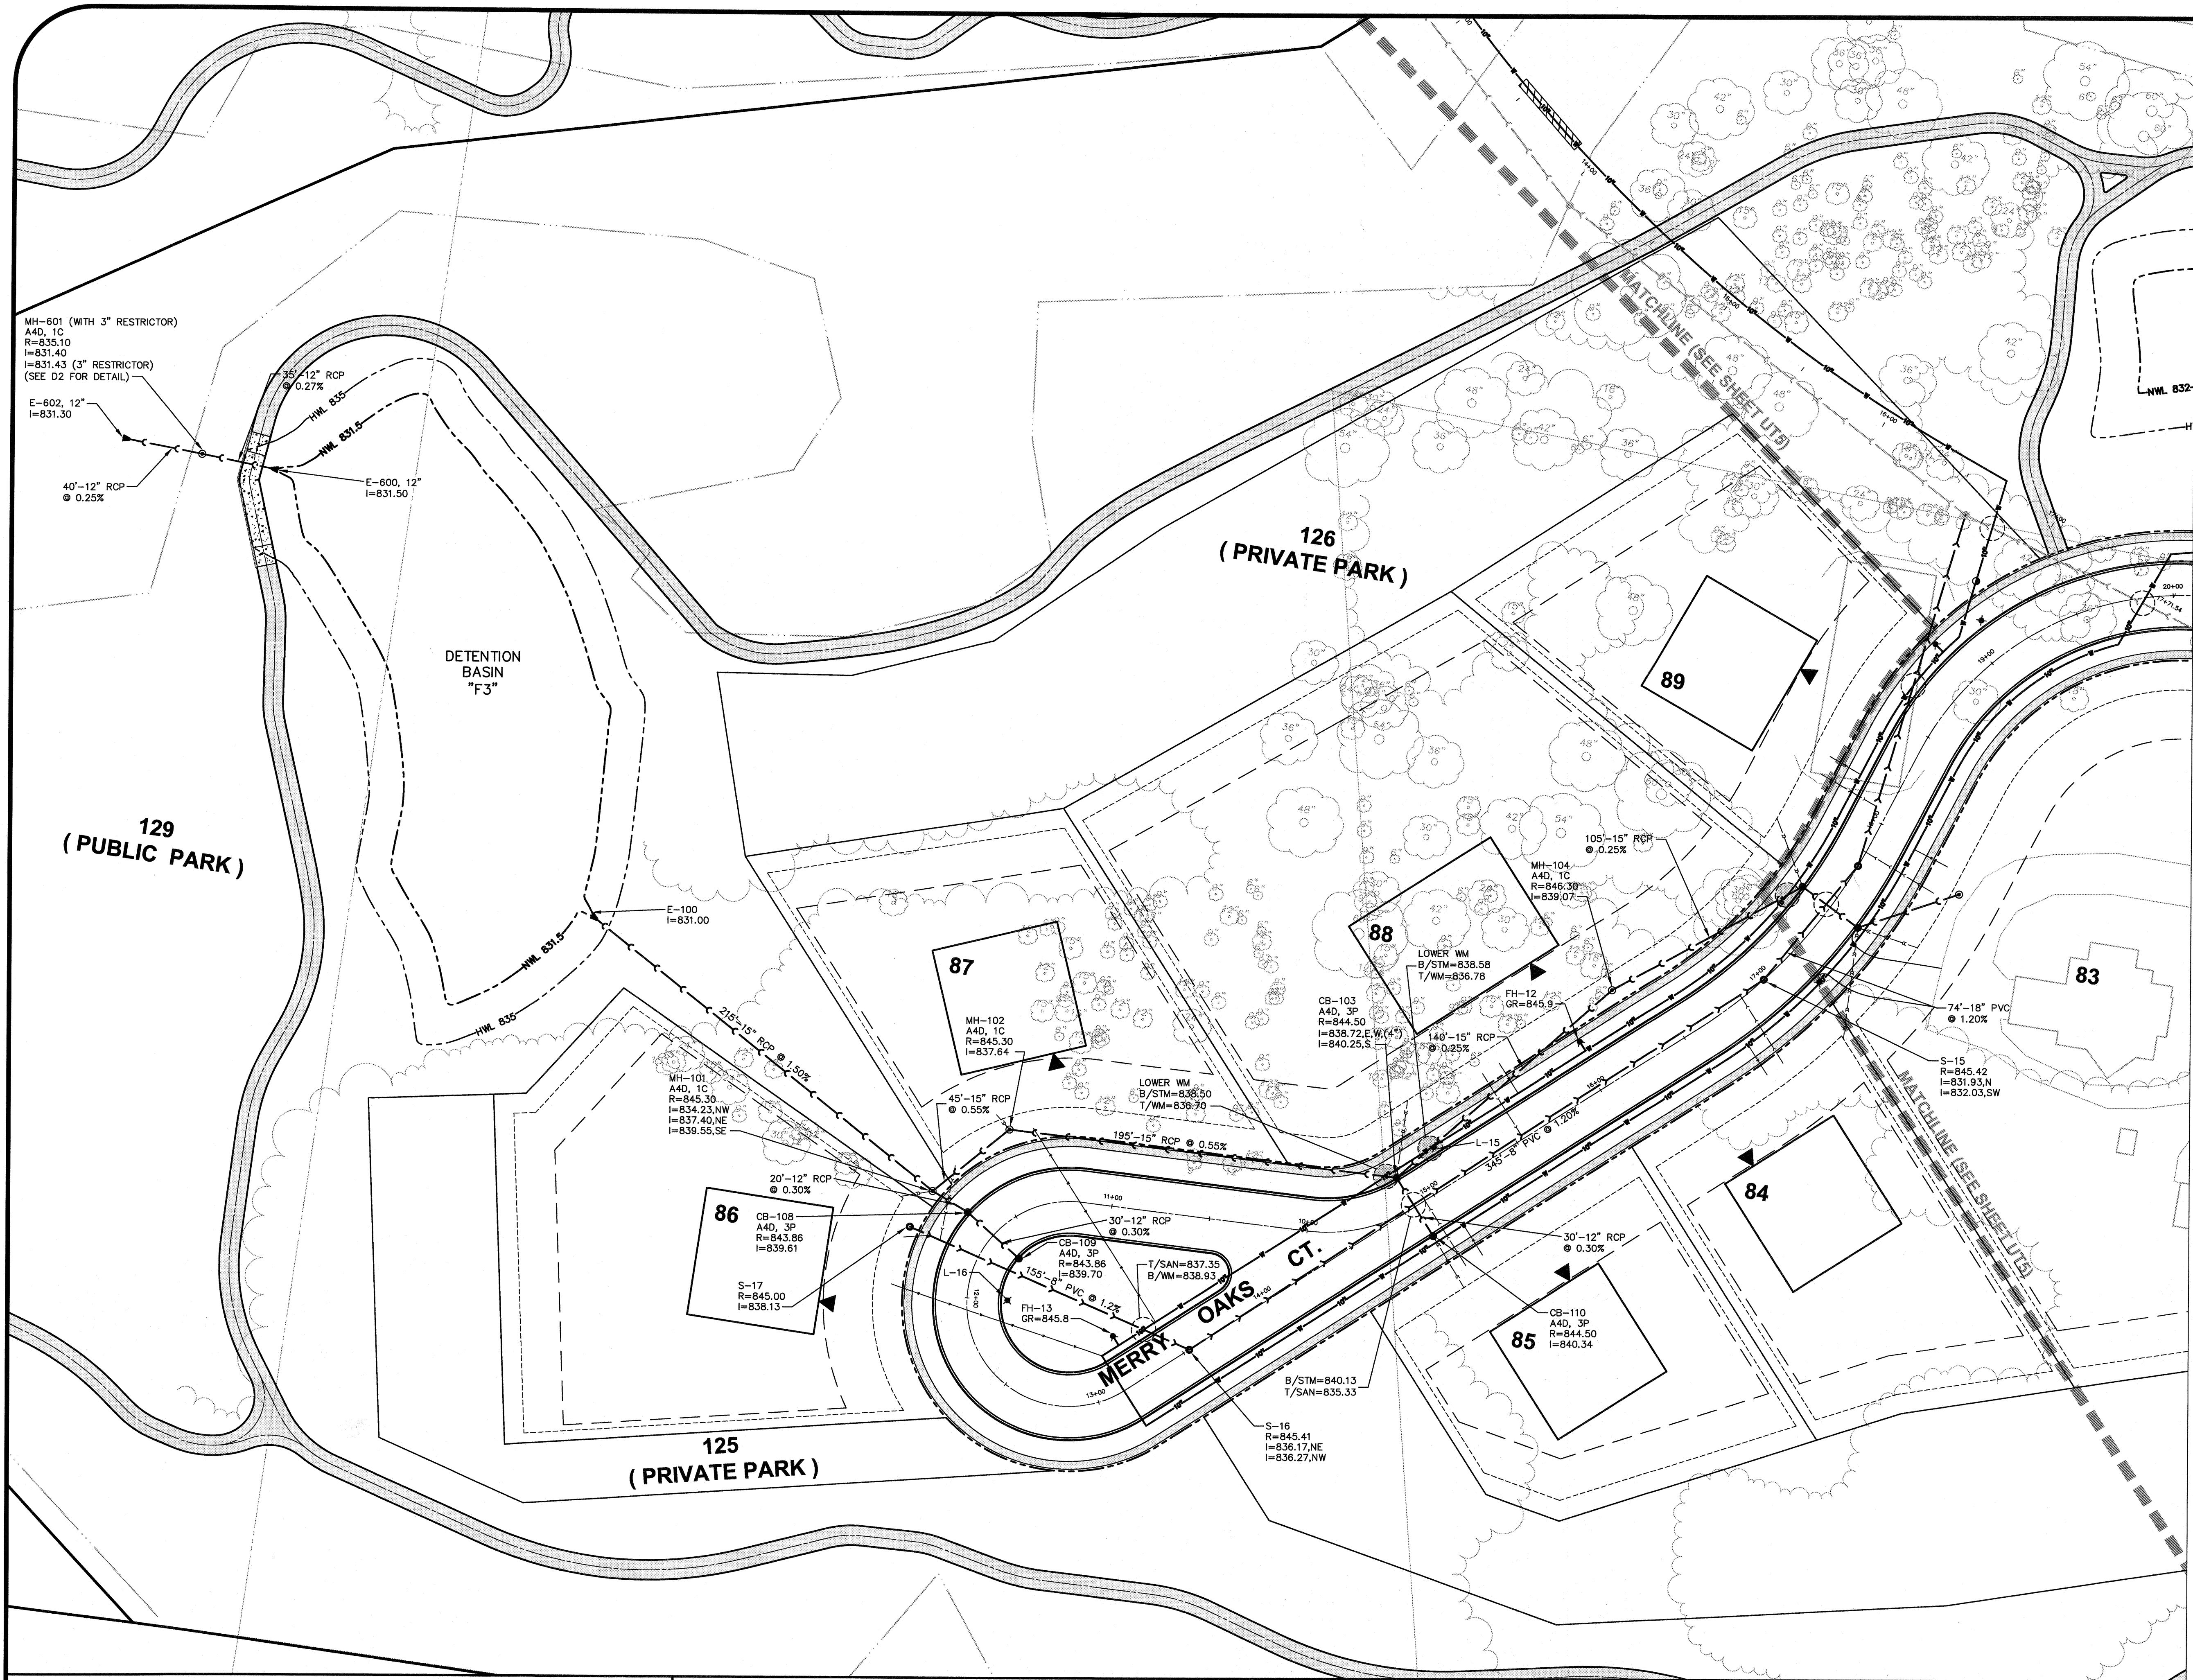

NOTE:
1. FOR CONSTRUCTION NOTES & LEGENDS, SEE SHEET UT1

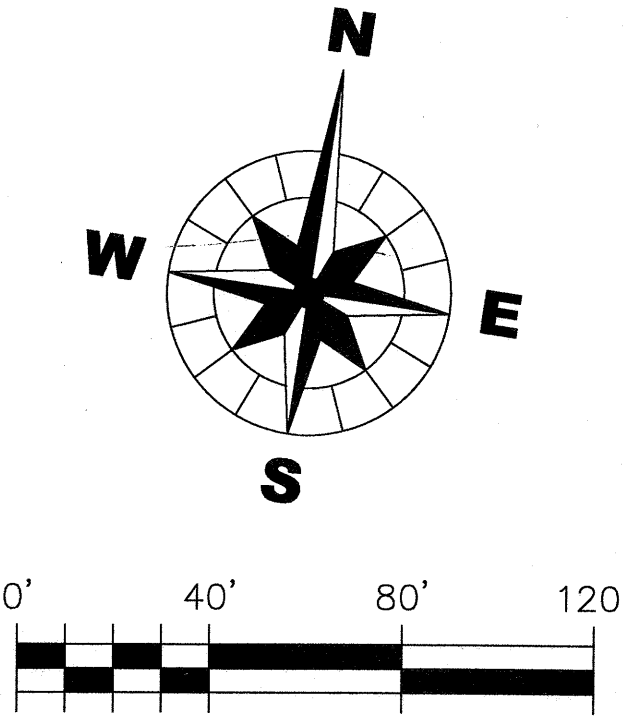

CHRISTOPHER B. BURKE ENGINEERING WEST, LTD.
116 West Main Street, Suite 201
St. Charles, Illinois 60174
WEST (630) 443-7755




CLIENT : **B & B ENTERPRISES**
40W320 LA FOX ROAD, SUITE E
ST. CHARLES, ILLINOIS 60175
(630) 584-0042

NO.	DATE	NATURE OF REVISION	CHKD.

DSGN.	JRH/MSK
DWN.	DJV
CHKD.	JLS
SCALE:	1" = 40'
FILE NAME:	98-902K-UT.dwg

TITLE : **HERON CREEK COUNTRY ESTATE LOTS**
UTILITY PLAN

PROJECT NO. 98-902K
DATE: 5/15/03
SHEET 25 OF 42
DRAWING NO. **UT6**

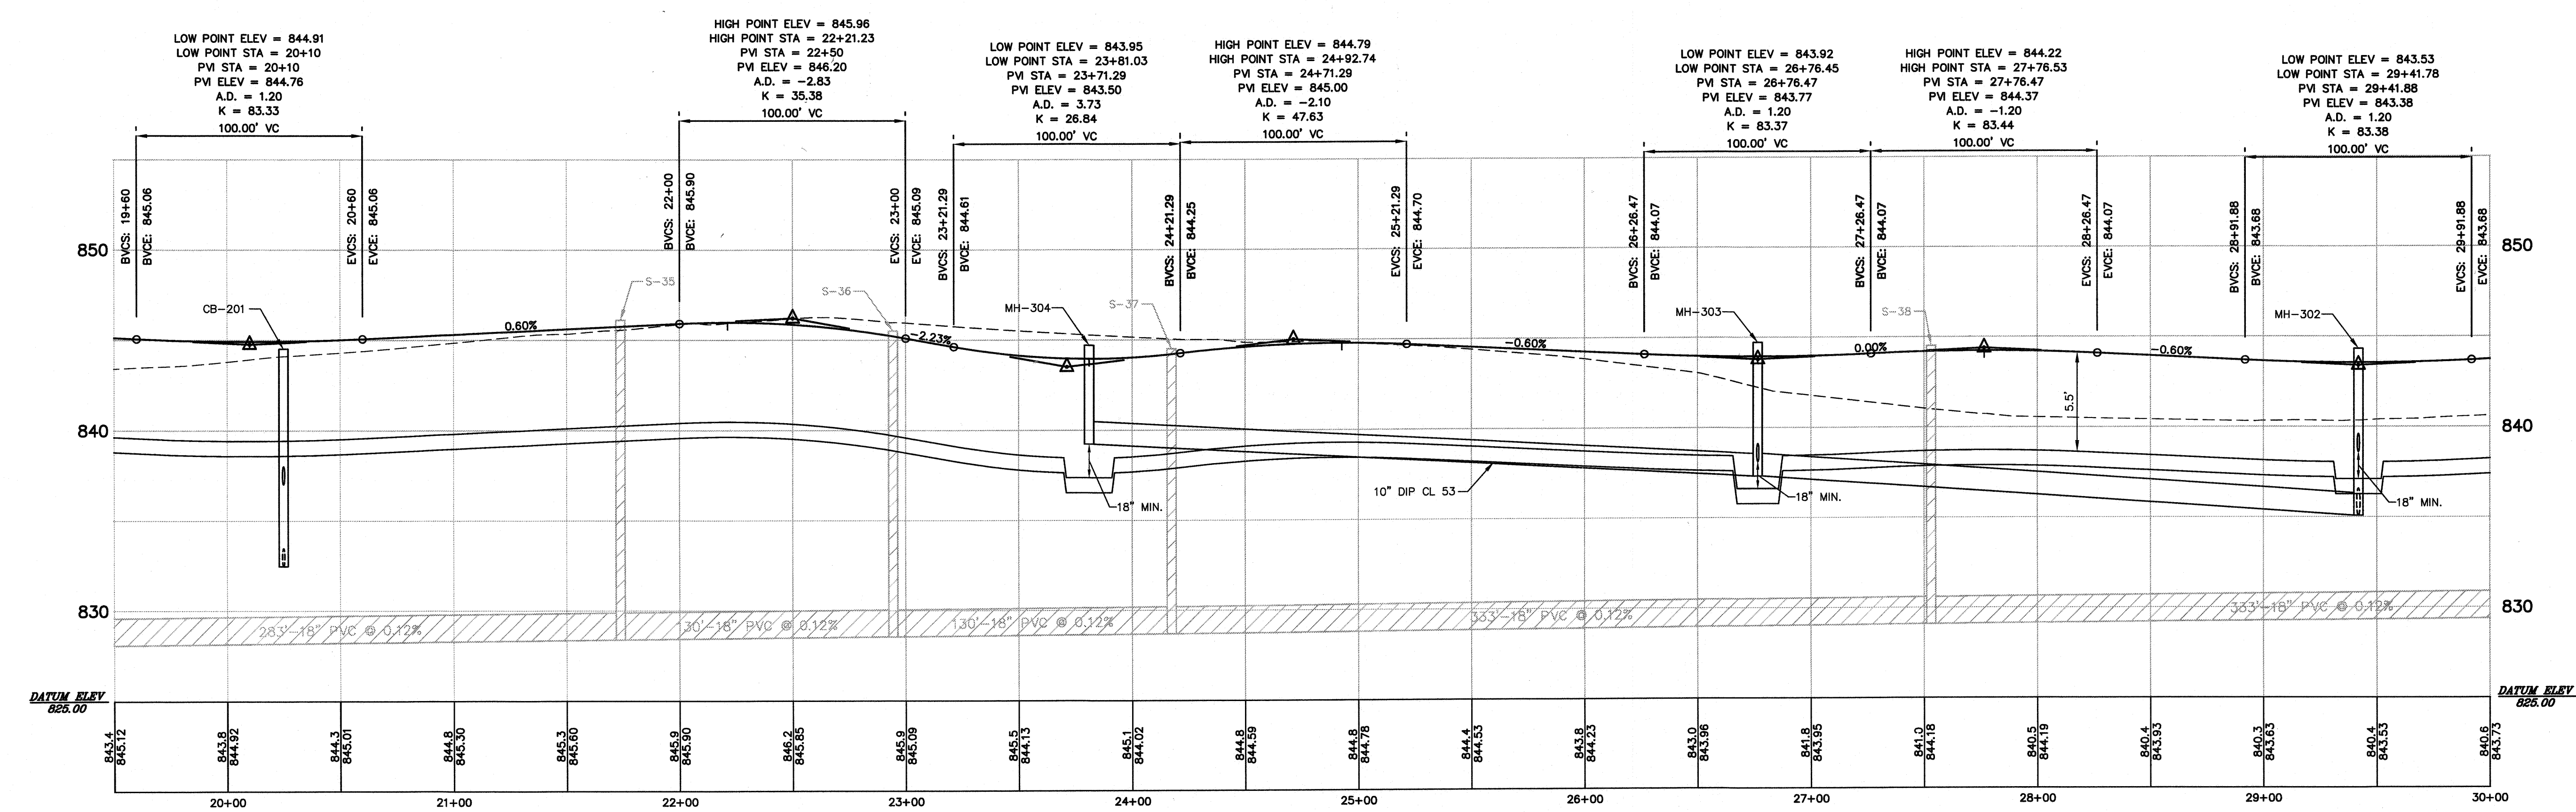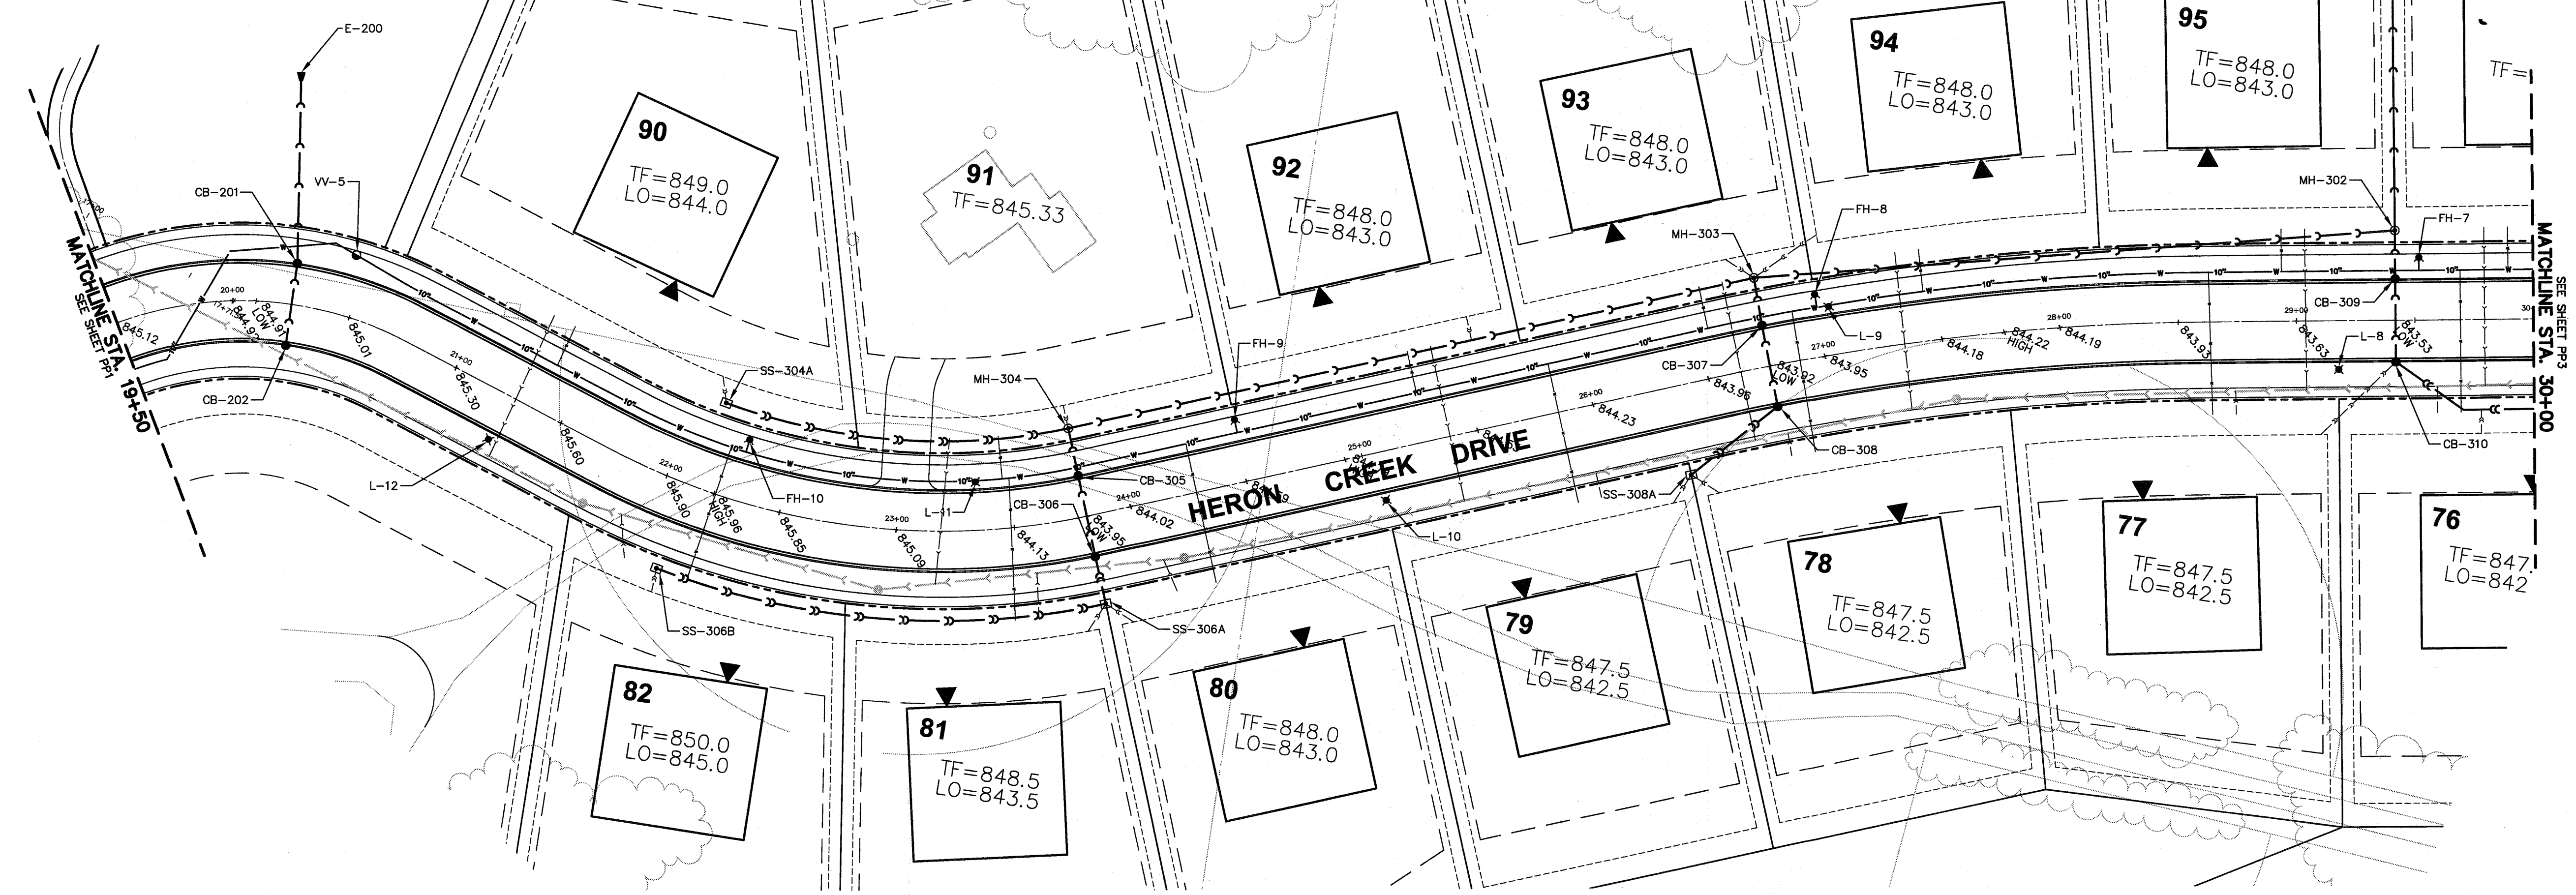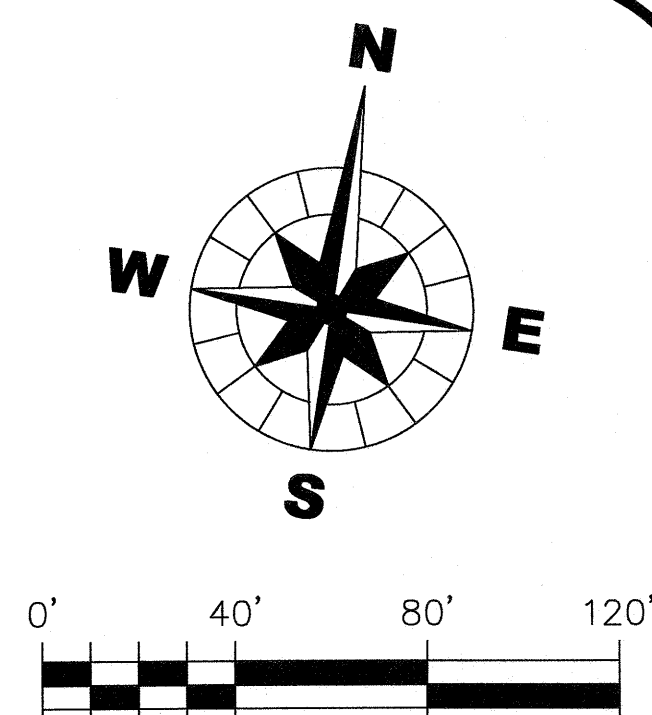




CHRISTOPHER B. BURKE ENGINEERING WEST, LTD.
116 West Main Street, Suite 201
St. Charles, Illinois 60174
WEST (630) 443-7755

CLIENT : **B & B ENTERPRISES**
40W320 LA FOX ROAD, SUITE E
ST. CHARLES, ILLINOIS 60175
(630) 584-0042

DSGN.	JRH/MSK
DWN.	DJV
CHKD.	JLS
SCALE:	H: 1" = 40', V: 1" = 5'
FILE NAME:	98-902K-P&P.dwg
1	8/27/03
NO.	DATE
NATURE OF REVISION	
1	8/27/03
NO.	DATE

TITLE : **HERON CREEK COUNTRY ESTATE LOTS**
PLAN AND PROFILES

PROJECT NO. 98-902K
DATE: 5/15/03
SHEET 27 OF 42
DRAWING NO. **PP2**

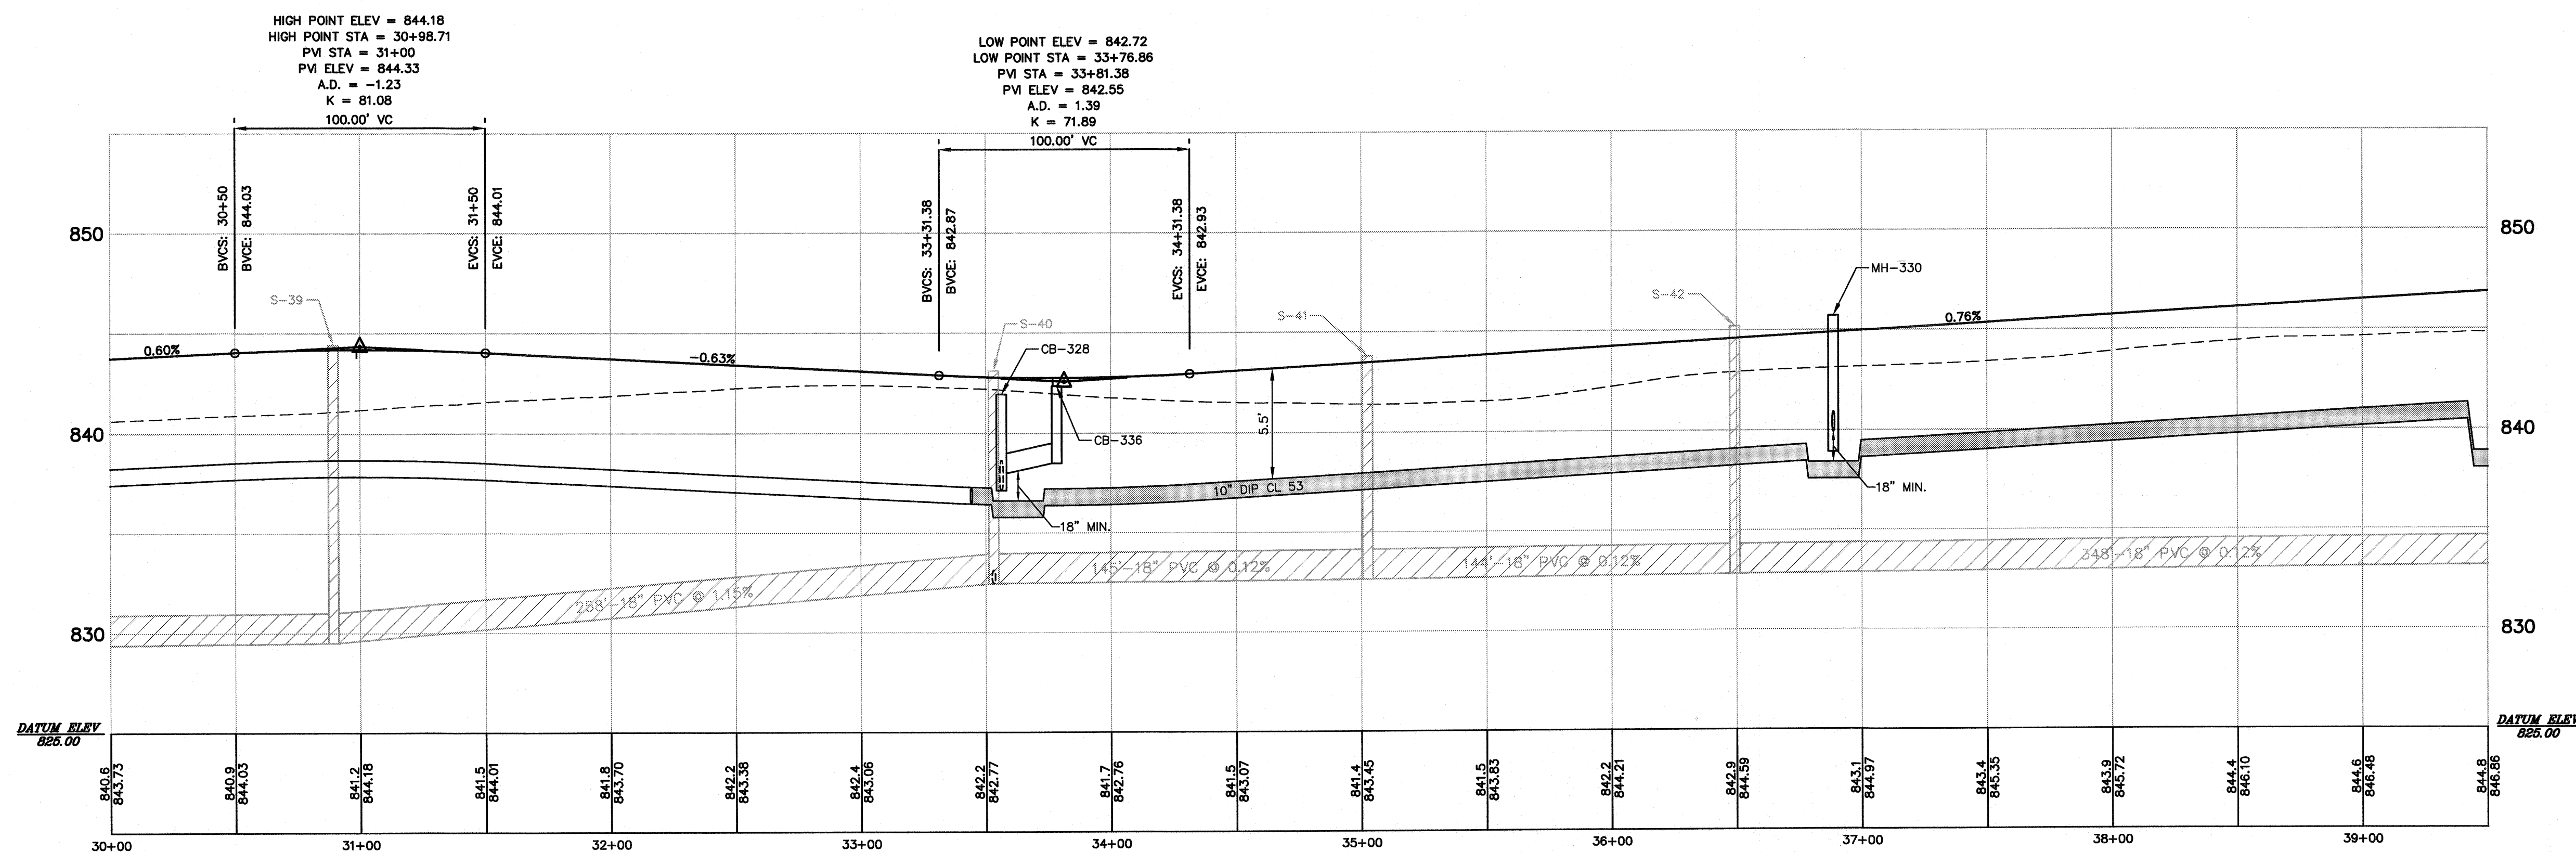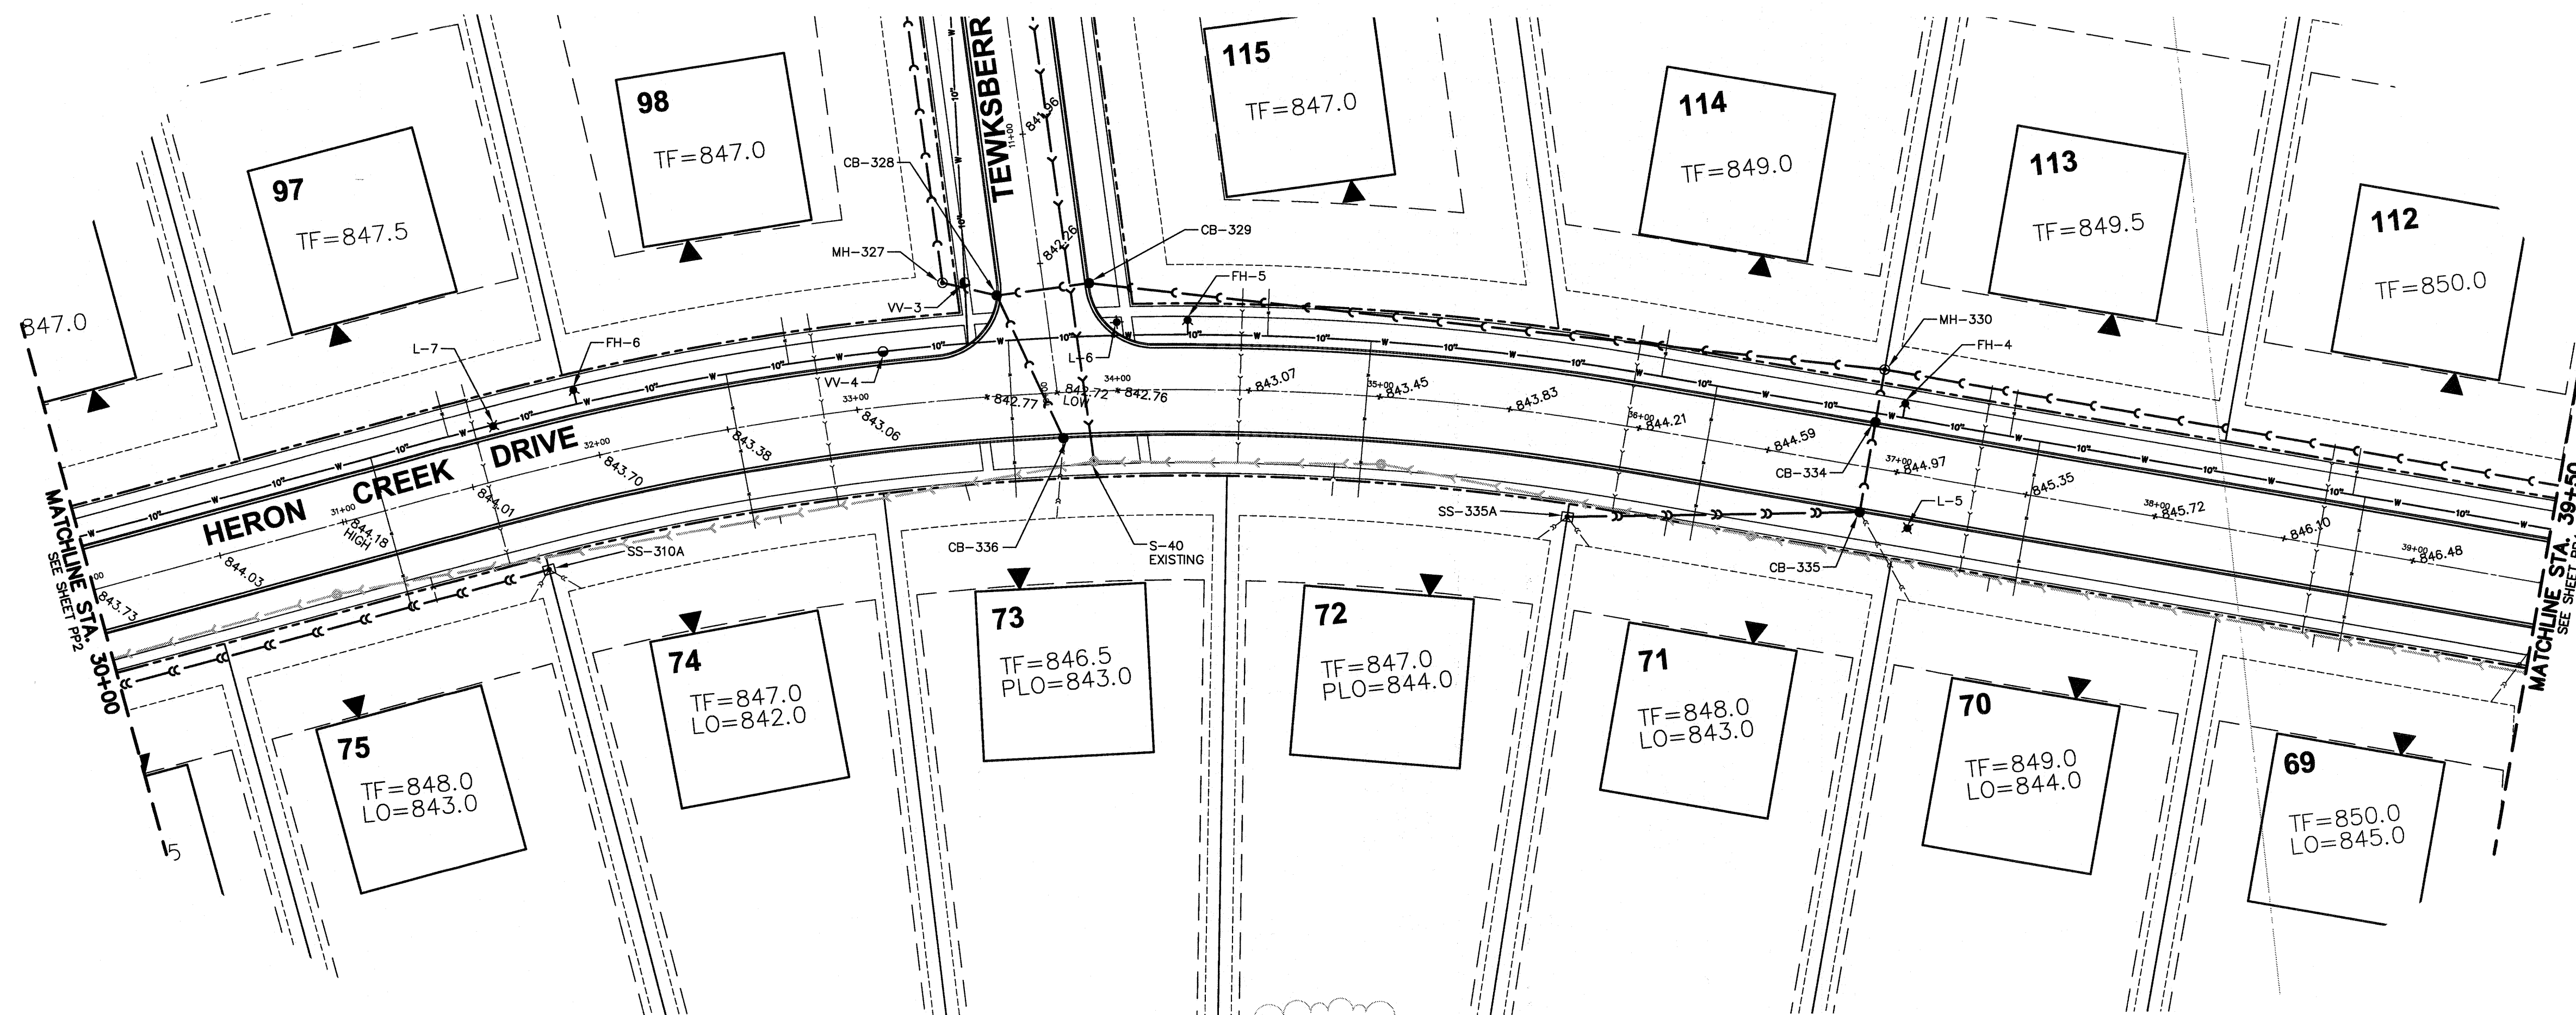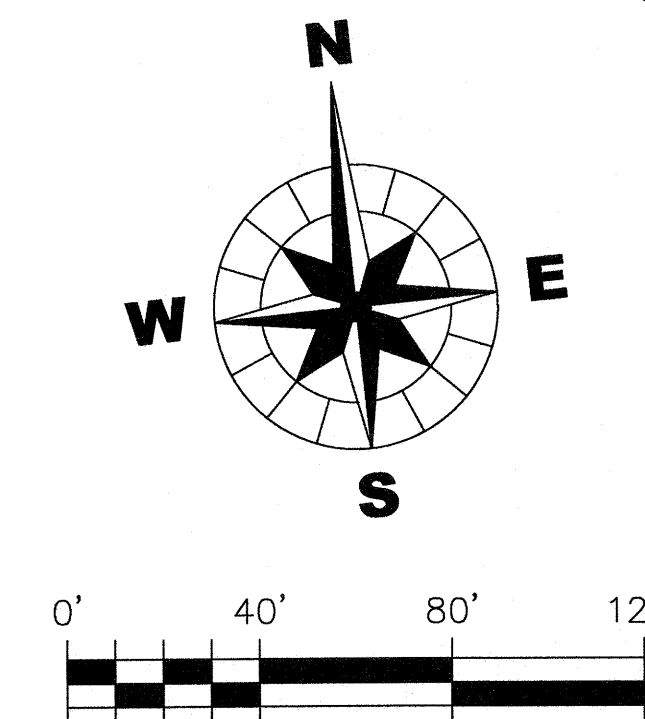

CHRISTOPHER B. BURKE ENGINEERING WEST, LTD.
116 West Main Street, Suite 201
St. Charles, Illinois 60174
WEST (630) 443-7755



CLIENT :

B & B ENTERPRISES
40W320 LA FOX ROAD, SUITE E
ST. CHARLES, ILLINOIS 60175
(630) 584-0042

DSGN.	JRH/MSK
DWN.	DJV
CHKD.	JLS
SCALE :	H: 1" = 40', V: 1" = 5'
FILE NAME:	98-902K-P&P.dwg
NO.	DATE
1	8/27/03
NATURE OF REVISION	
LOWER TEWKSBERRY DRIVE PER OFFICE REVIEW	

TITLE :
**HERON CREEK
COUNTRY ESTATE LOTS**
PLAN AND PROFILES

PROJECT NO. 98-902K
DATE : 5/15/03
SHEET 28 OF 42
DRAWING NO.
PP3

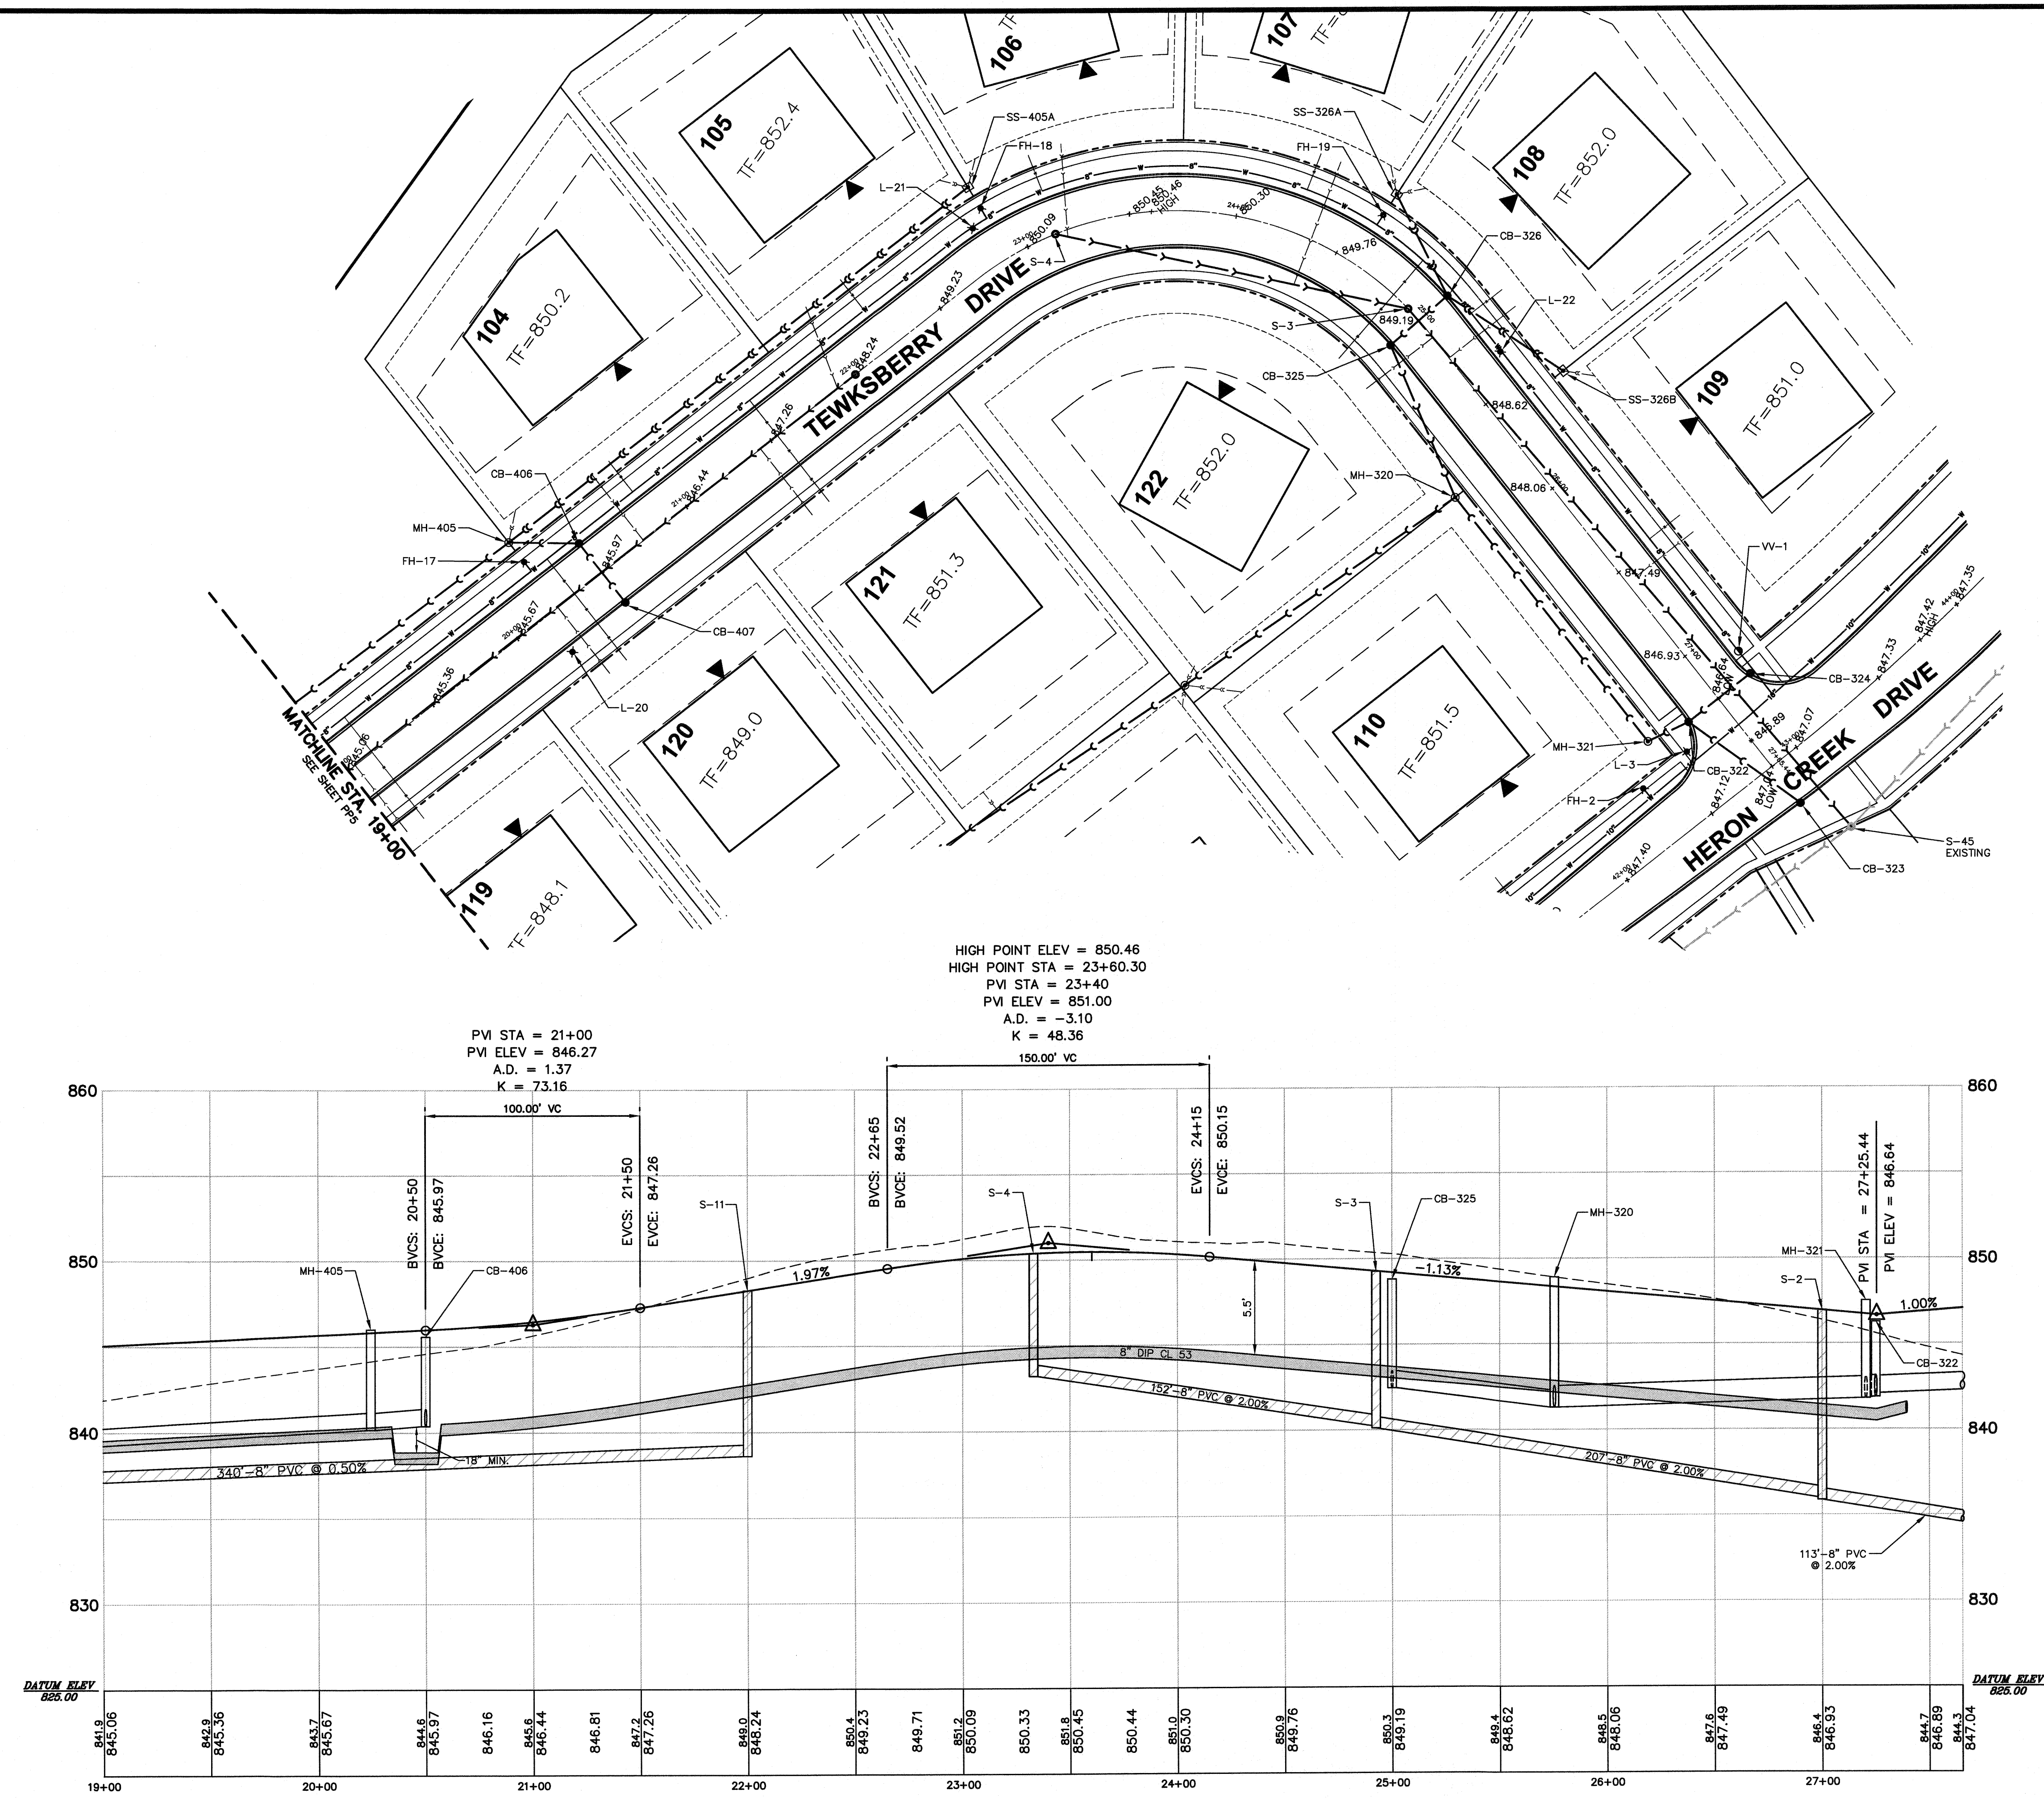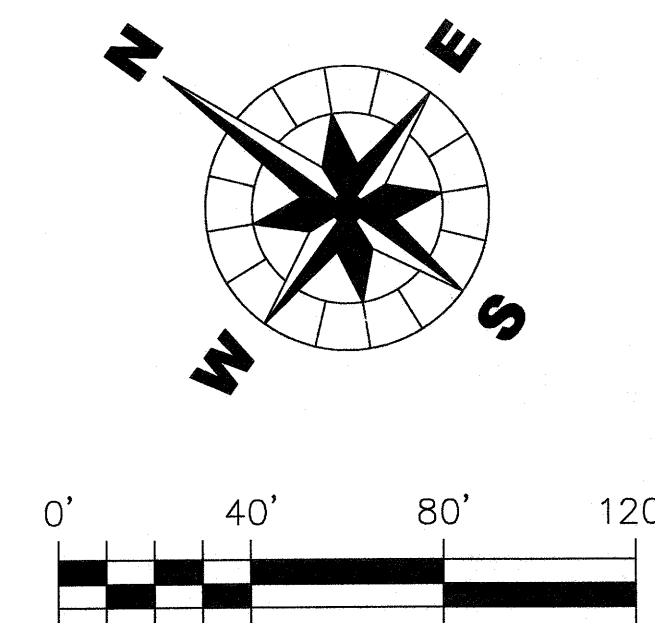


CHRISTOPHER B. BURKE ENGINEERING WEST, LTD.
116 West Main Street, Suite 201
St. Charles, Illinois 60174
(630) 443-7755

CLIENT : **B & B ENTERPRISES**
40W320 LA FOX ROAD, SUITE E
ST. CHARLES, ILLINOIS 60175
(630) 584-0042



DSGN.	JRH/MSK
DWN.	DJV
CHKD.	JLS
SCALE:	H: 1" = 40', V: 1" = 5'
FILE NAME:	98-902K-P&P.dwg

1	9/27/03	LOWER TEWKSBERRY DRIVE PER OFFICE REVIEW	JLS
NO.	DATE	NATURE OF REVISION	CHKD.

TITLE :	HERON CREEK COUNTRY ESTATE LOTS	PROJECT NO. 98-902K
	PLAN AND PROFILES	DATE: 5/15/03
		SHEET 31 OF 42
		DRAWING NO. PP6

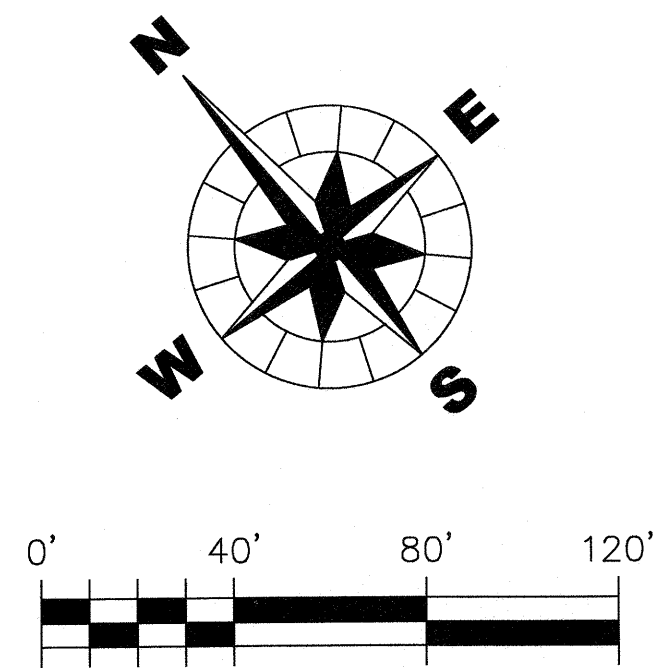

NOTE: ALL DISTURBED AREAS DUE TO THE CONSTRUCTION OF WATERMAIN SHALL BE RESTORED WITH 4" TOPSOIL AND SEED.

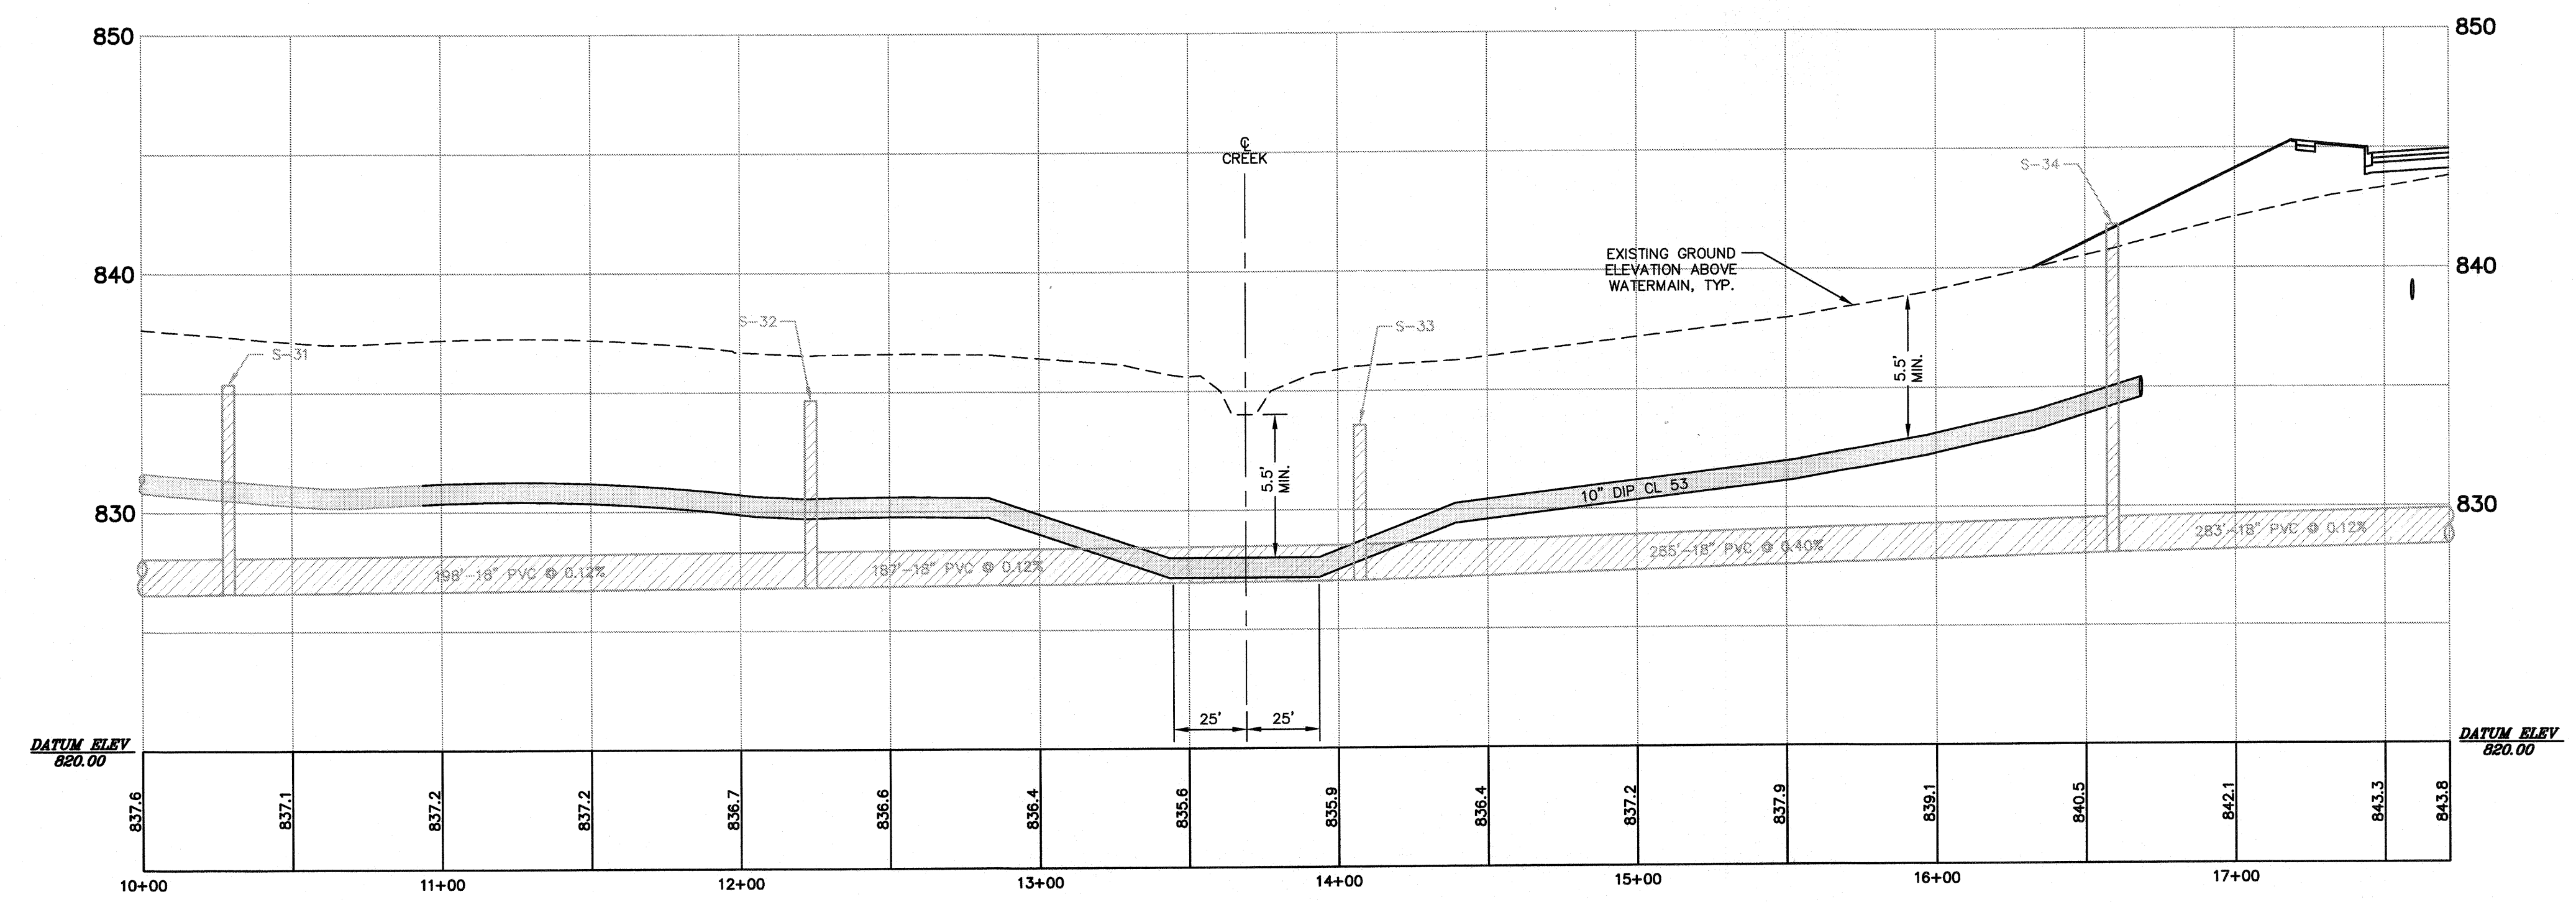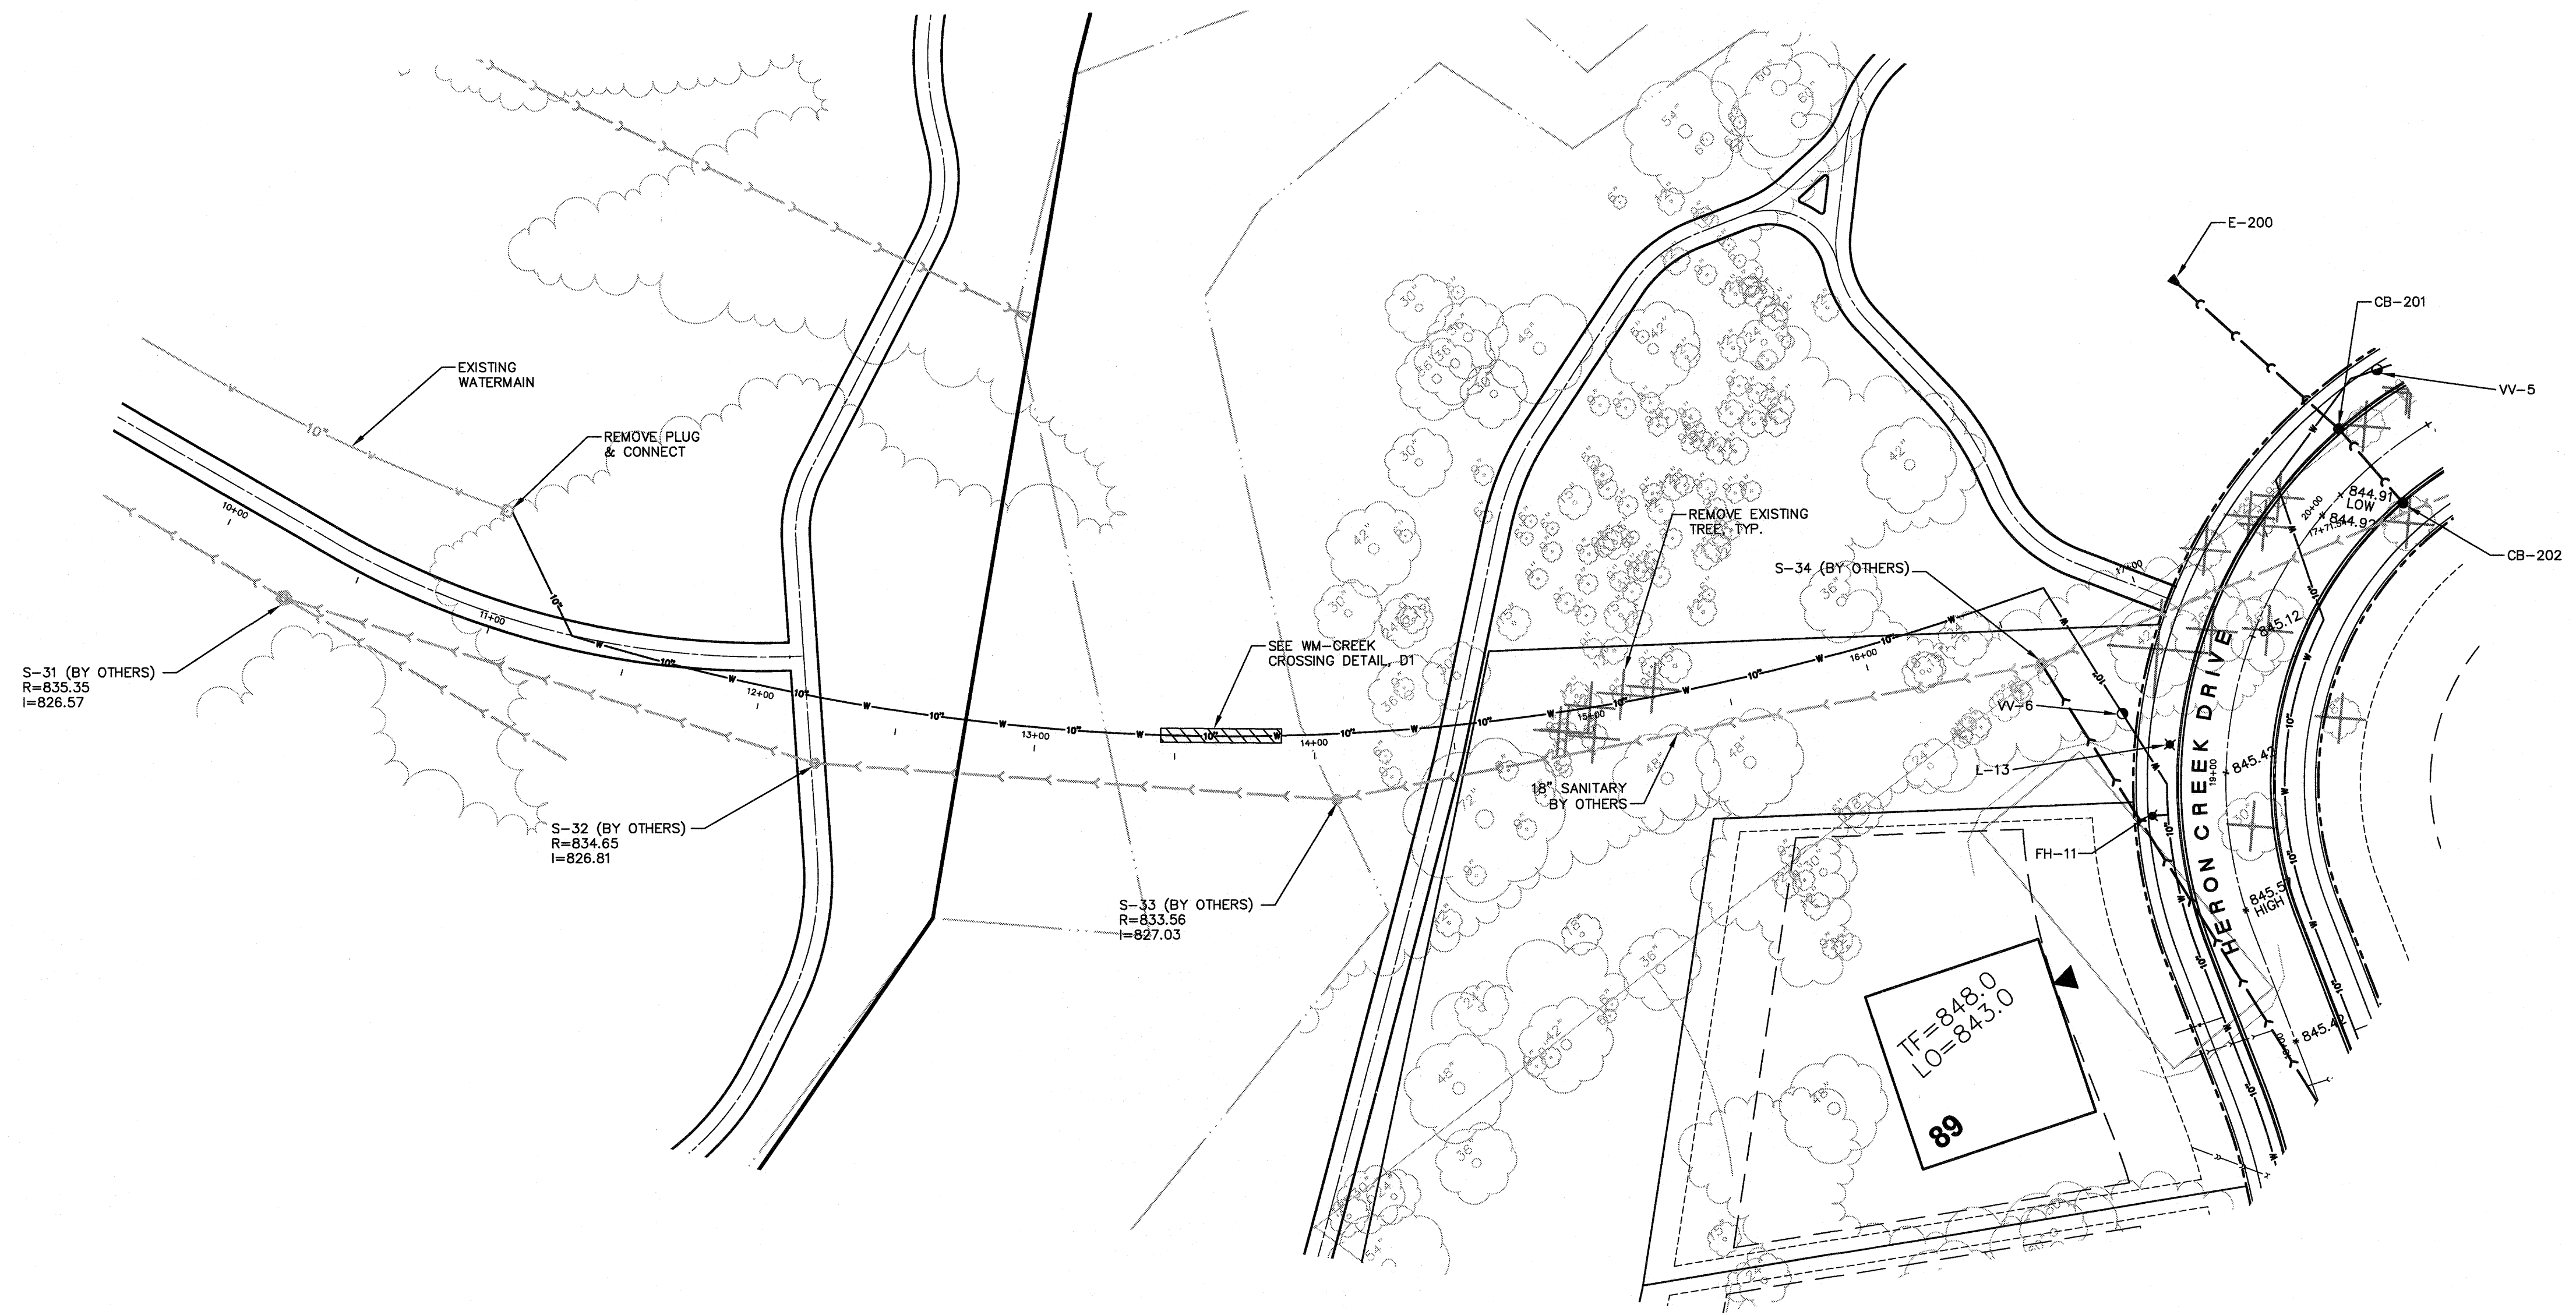


CHRISTOPHER B. BURKE ENGINEERING WEST, LTD.
116 West Main Street, Suite 201
St. Charles, Illinois 60174
WEST (630) 443-7755

CLIENT : **B & B ENTERPRISES**
40W320 LA FOX ROAD, SUITE E
ST. CHARLES, ILLINOIS 60175
(630) 584-0042

NO.	DATE	NATURE OF REVISION	CHKD.	FILE NAME:
				98-902K-P&P.dwg

PROJECT NO. 98-902K
DATE: 5/15/03
SHEET 32 OF 42
DRAWING NO. **PP7**

HERON CREEK COUNTRY ESTATE LOTS
PLAN AND PROFILES

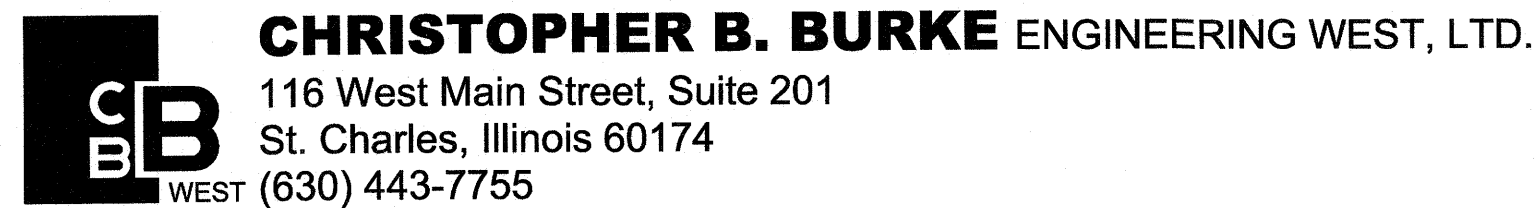

B & B ENTERPRISES
40W320 LA FOX ROAD, SUITE E
ST. CHARLES, ILLINOIS 60175
(630) 584-0042

[illegible]




TITLE:	HERON CREEK COUNTRY ESTATE LOTS
	SOIL EROSION CONTROL PLAN

PROJECT NO. 98-902K
DATE : 5/15/03
SHEET 34 OF 42
DRAWING NO.
EC1

ROUTE 23

ROUTE 23

EC1

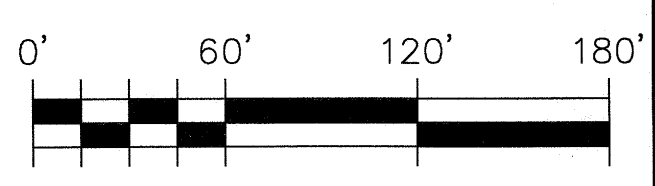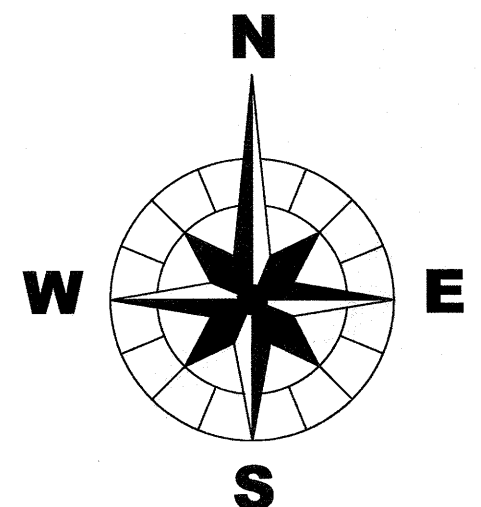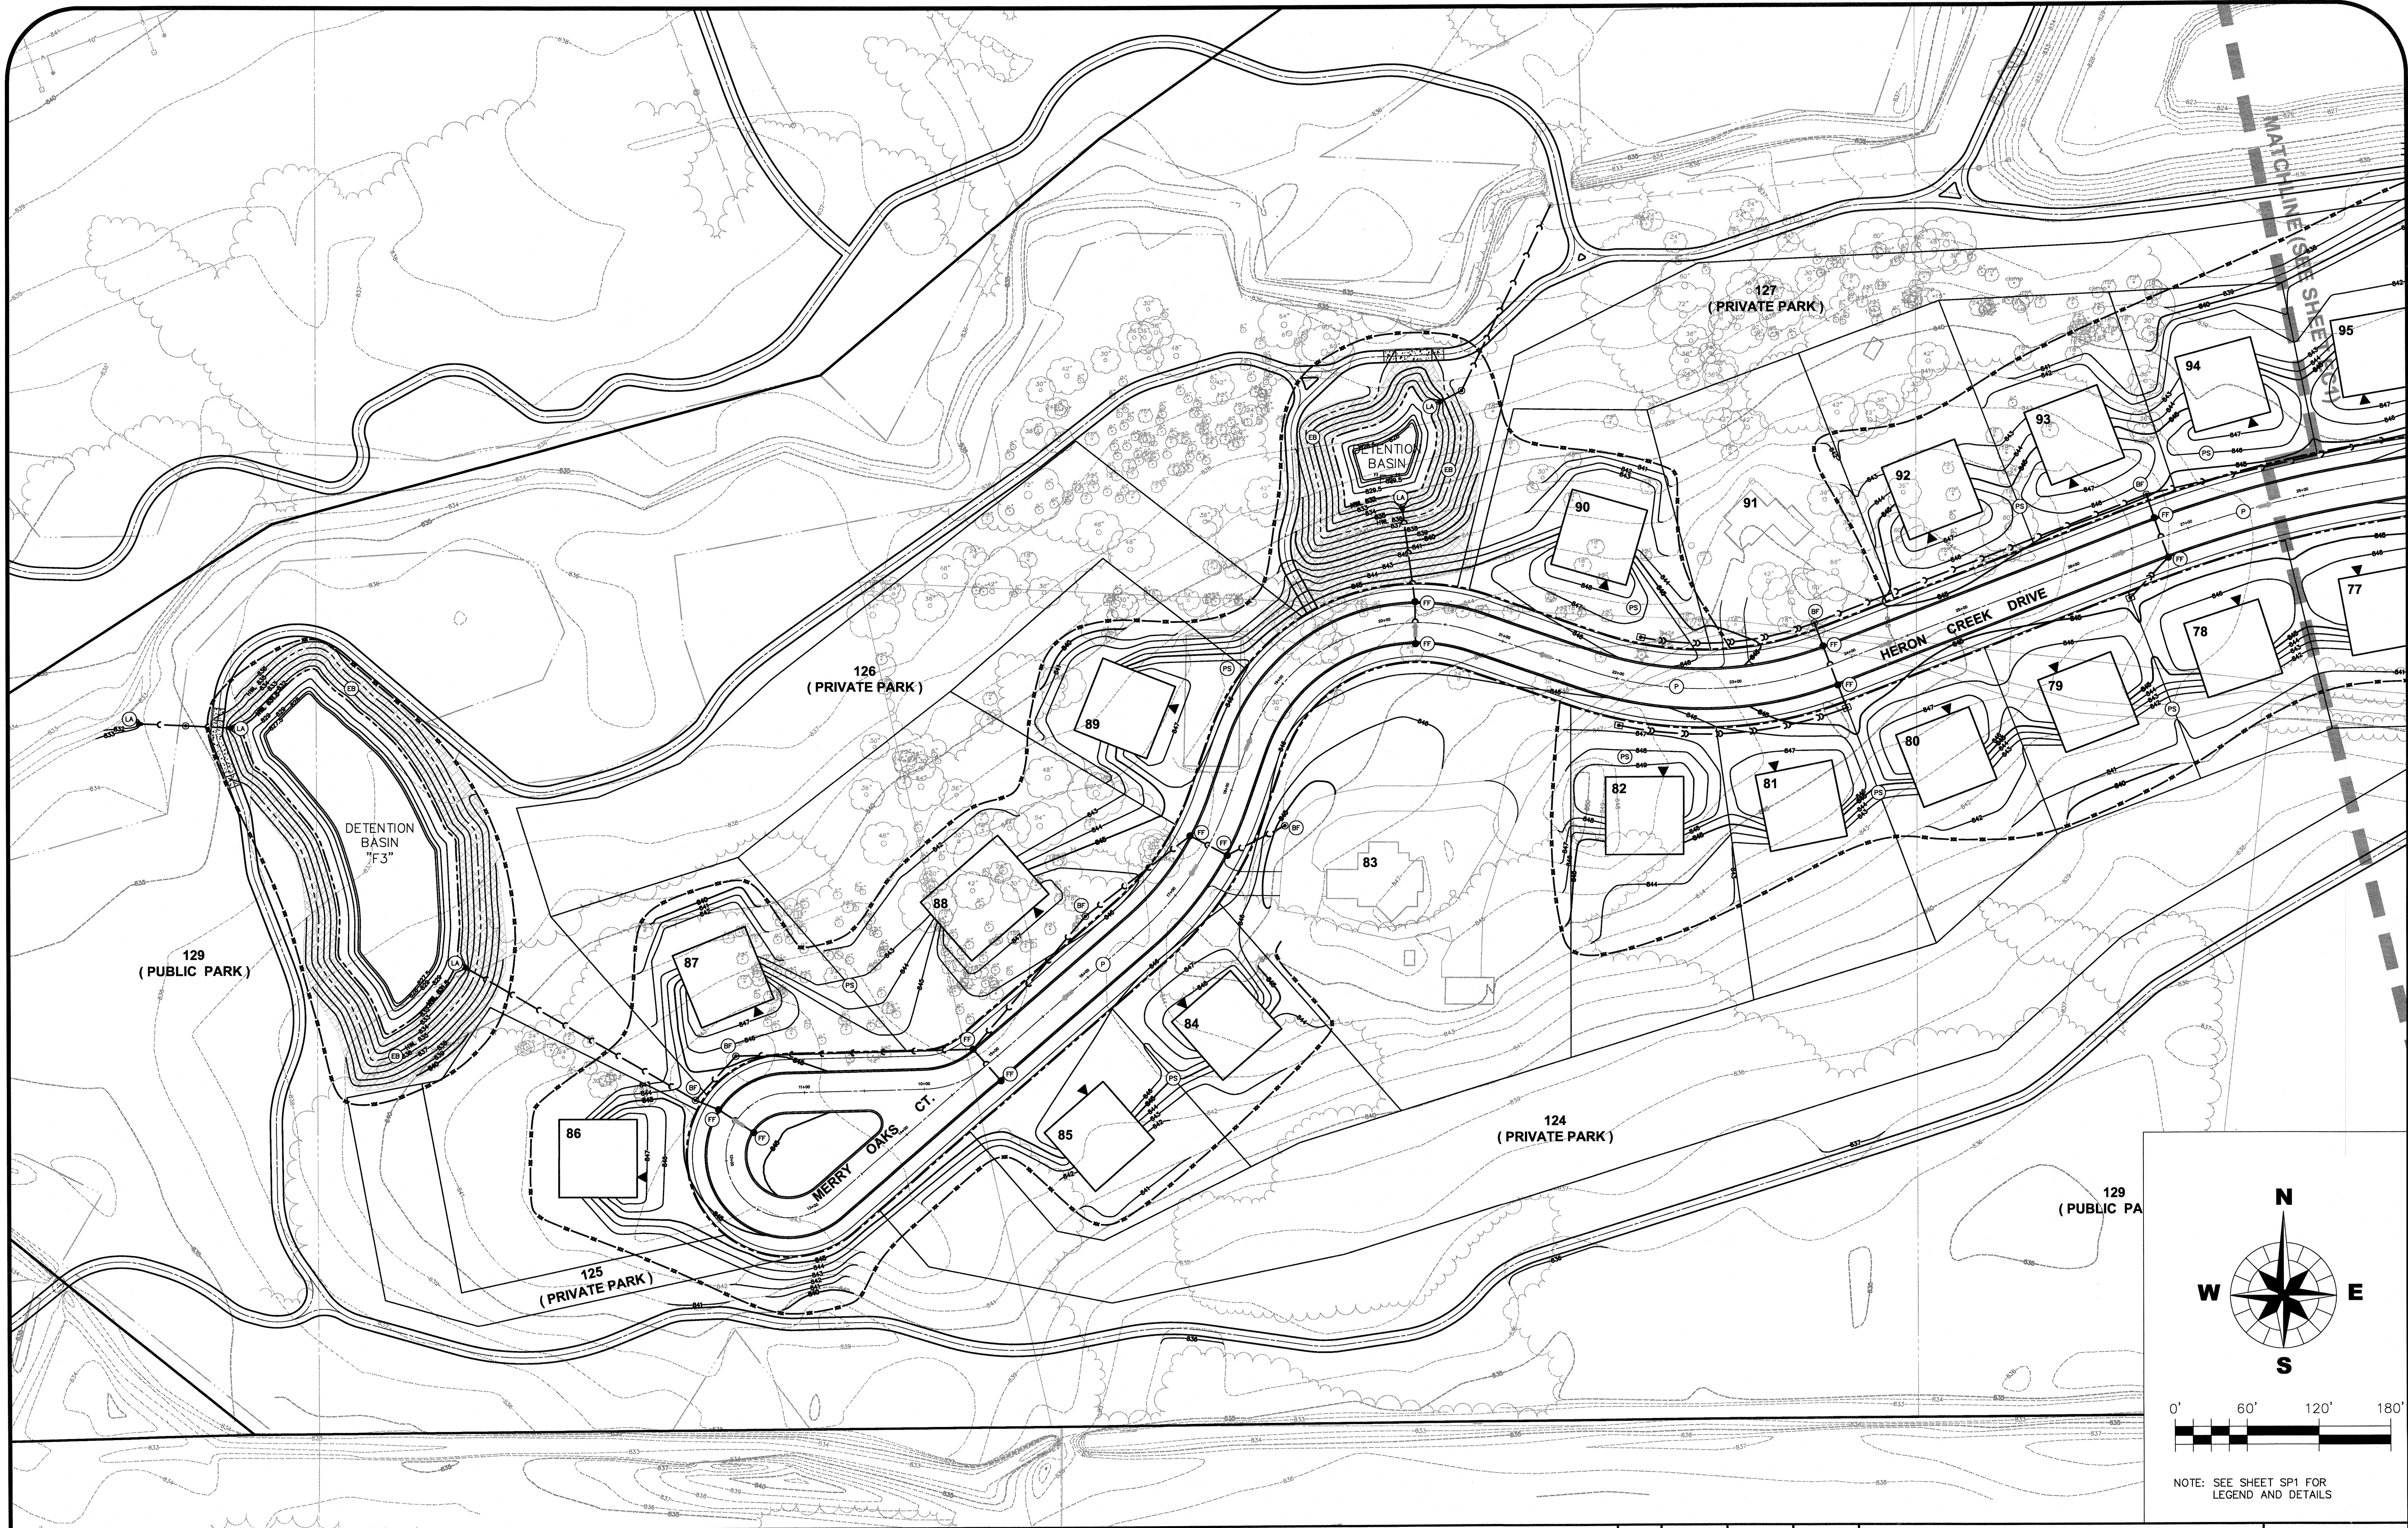

NOTE: SEE SHEET SP1 FOR
LEGEND AND DETAILS

CHRISTOPHER B. BURKE ENGINEERING WEST, LTD.
116 West Main Street, Suite 201
St. Charles, Illinois 60174
(630) 443-7755

CLIENT : **B & B ENTERPRISES**
40W320 LA FOX ROAD, SUITE E
ST. CHARLES, ILLINOIS 60175
(630) 584-0042

NO.	DATE	NATURE OF REVISION

DSGN.	JRH/MSK
DWN.	DJV
CHKD.	JLS
SCALE :	1" = 60'
FILE NAME:	98-902K-EC.dwg

TITLE : **HERON CREEK COUNTRY ESTATE LOTS**
SOIL EROSION CONTROL PLAN

PROJECT NO. 98-902K
DATE : 5/15/03
SHEET 35 OF 42
DRAWING NO. **EC2**