

# RESTON PONDS UNIT 2

## SYCAMORE, ILLINOIS

### DEVELOPER:


WISEMAN-HUGHES ENTERPRISES  
975 EAST 22nd STREET  
WHEATON, ILLINOIS 60187  
(630) 653-0500

### ENGINEER:

INTECH CONSULTANTS, INC.  
5413 WALNUT AVENUE  
DOWNERS GROVE, IL 60515  
(630) 964-5656  
ILLINOIS REGISTRATION No. 184-001040



CALL TOLL 1-800-892-0123  
WITH THE FOLLOWING:  
COUNTY: DEKALB  
CITY-TOWNSHIP: SYCAMORE  
SEC. & 1/4 SEC. NO.: E1/2 4&5-40-5  
**48 HOURS BEFORE YOU DIG.**  
(TWO WORKING DAYS)

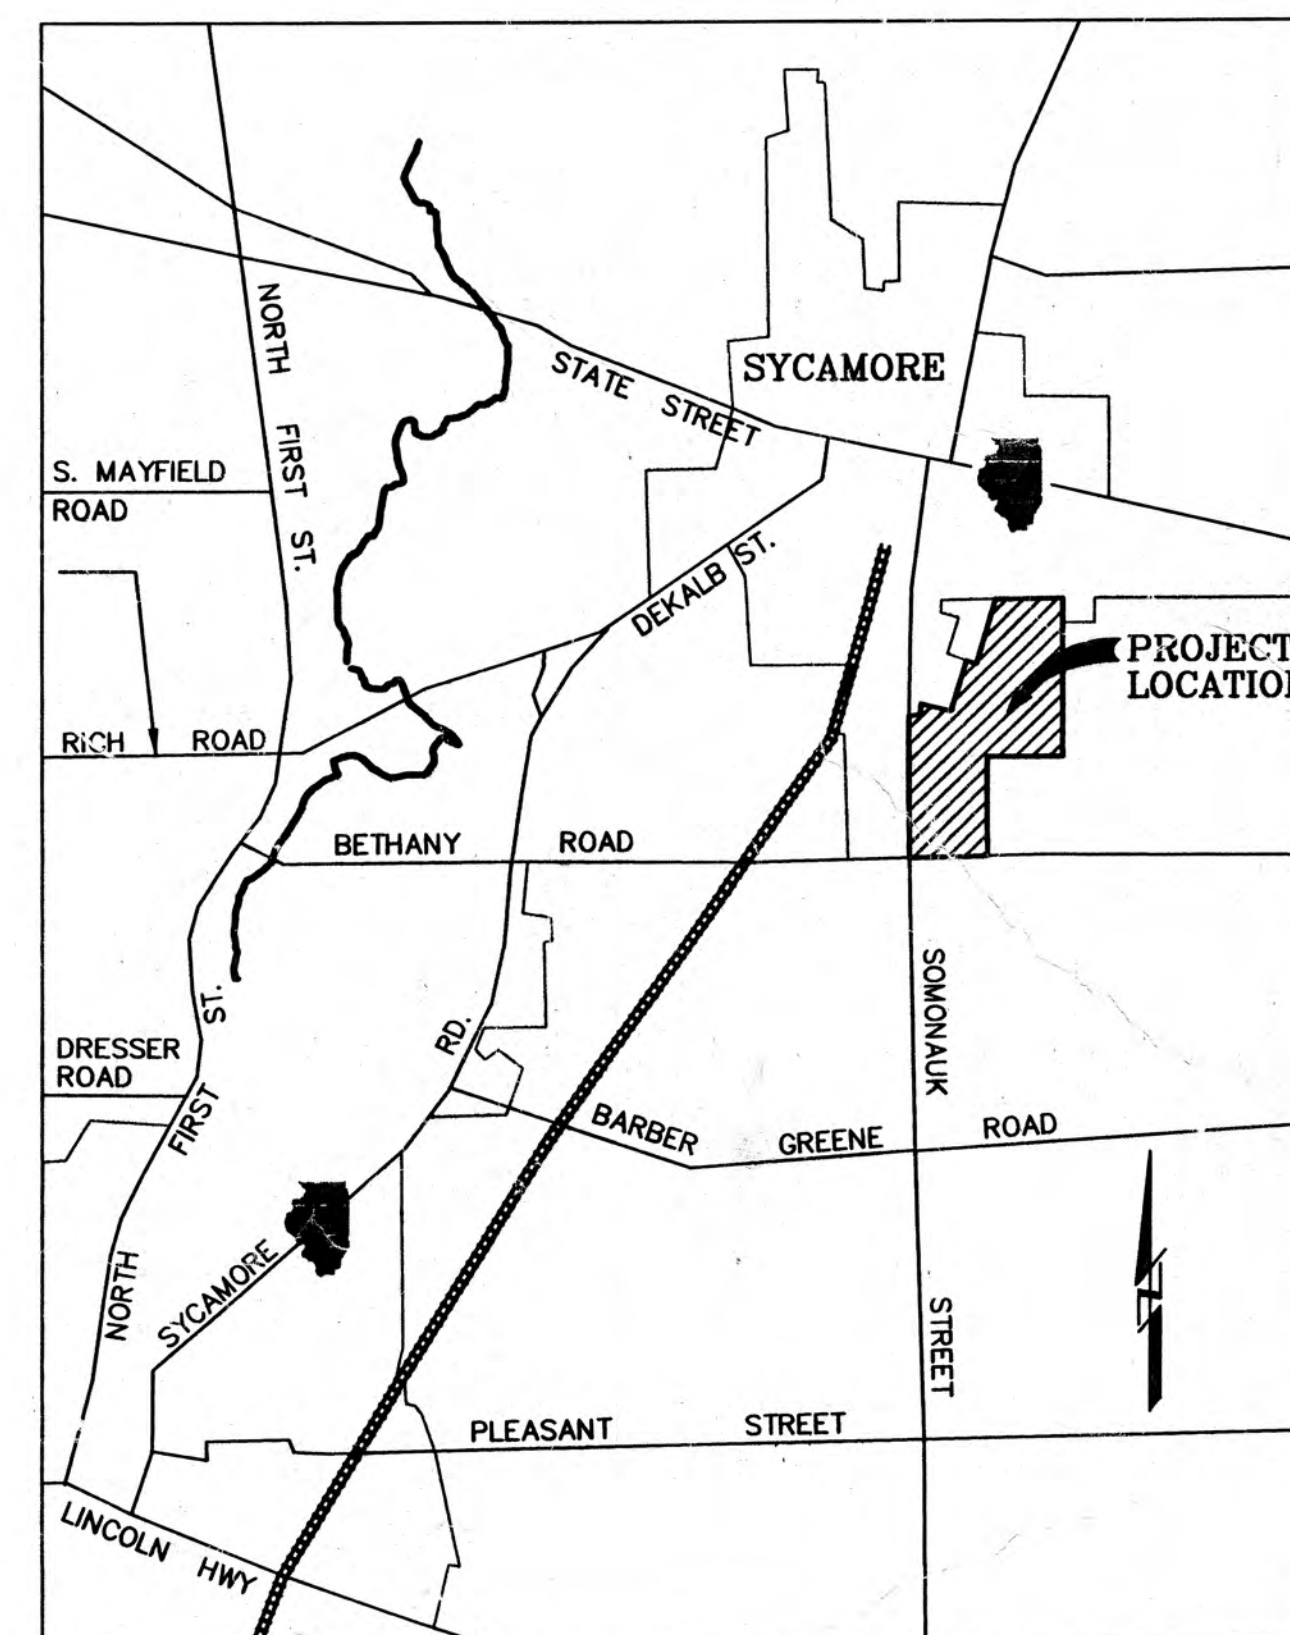

### LOCATION MAP


N.T.S.

### BENCHMARKS

1. TOP OF OPERATING NUT ON FIRE HYDRANT AT THE NORTHWEST CORNER OF SOMONAUK & PERRY COURT. ELEVATION = 871.38
2. NAIL IN POWER POLE AT NORTHWEST CORNER OF SOMONAUK STREET & BETHANY ROAD. ELEVATION = 877.30

### INDEX


1. COVER SHEET
2. UTILITY PLAN
3. SOIL EROSION CONTROL PLAN
- 4-6. GRADING PLANS
- 7-16. PLAN & PROFILES
17. INTERSECTION DETAILS
- 18-19. SPECIFICATIONS & QUANTITIES
- 20-21. DETAILS
- 22-24. BOX CULVERT DETAILS
- 25-26. PLAT OF SUBDIVISION

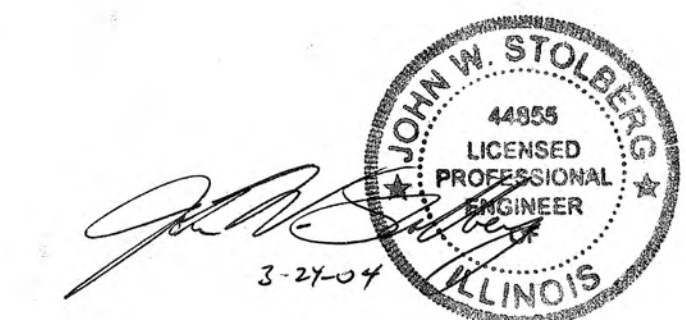


EXP. 11-30-05

REVIEW SET  
NOT FOR CONSTRUCTION  
PROJECT No.: 2001.0  
DATE: 2/25  
SHEET: 1  
DESIGN: WE/JWS DRA

| DATE     | No. | SHEETS REVISED                   | BY  |
|----------|-----|----------------------------------|-----|
| 03/23/04 | 3   | 2-5, 7-11, 15, 17, 19, 21-23, 25 | DCK |
| 01/28/04 | 2   | ALL SHEETS                       | DCK |
| 11/24/03 | 1   | 2, 8-16, 19-21                   | DCK |

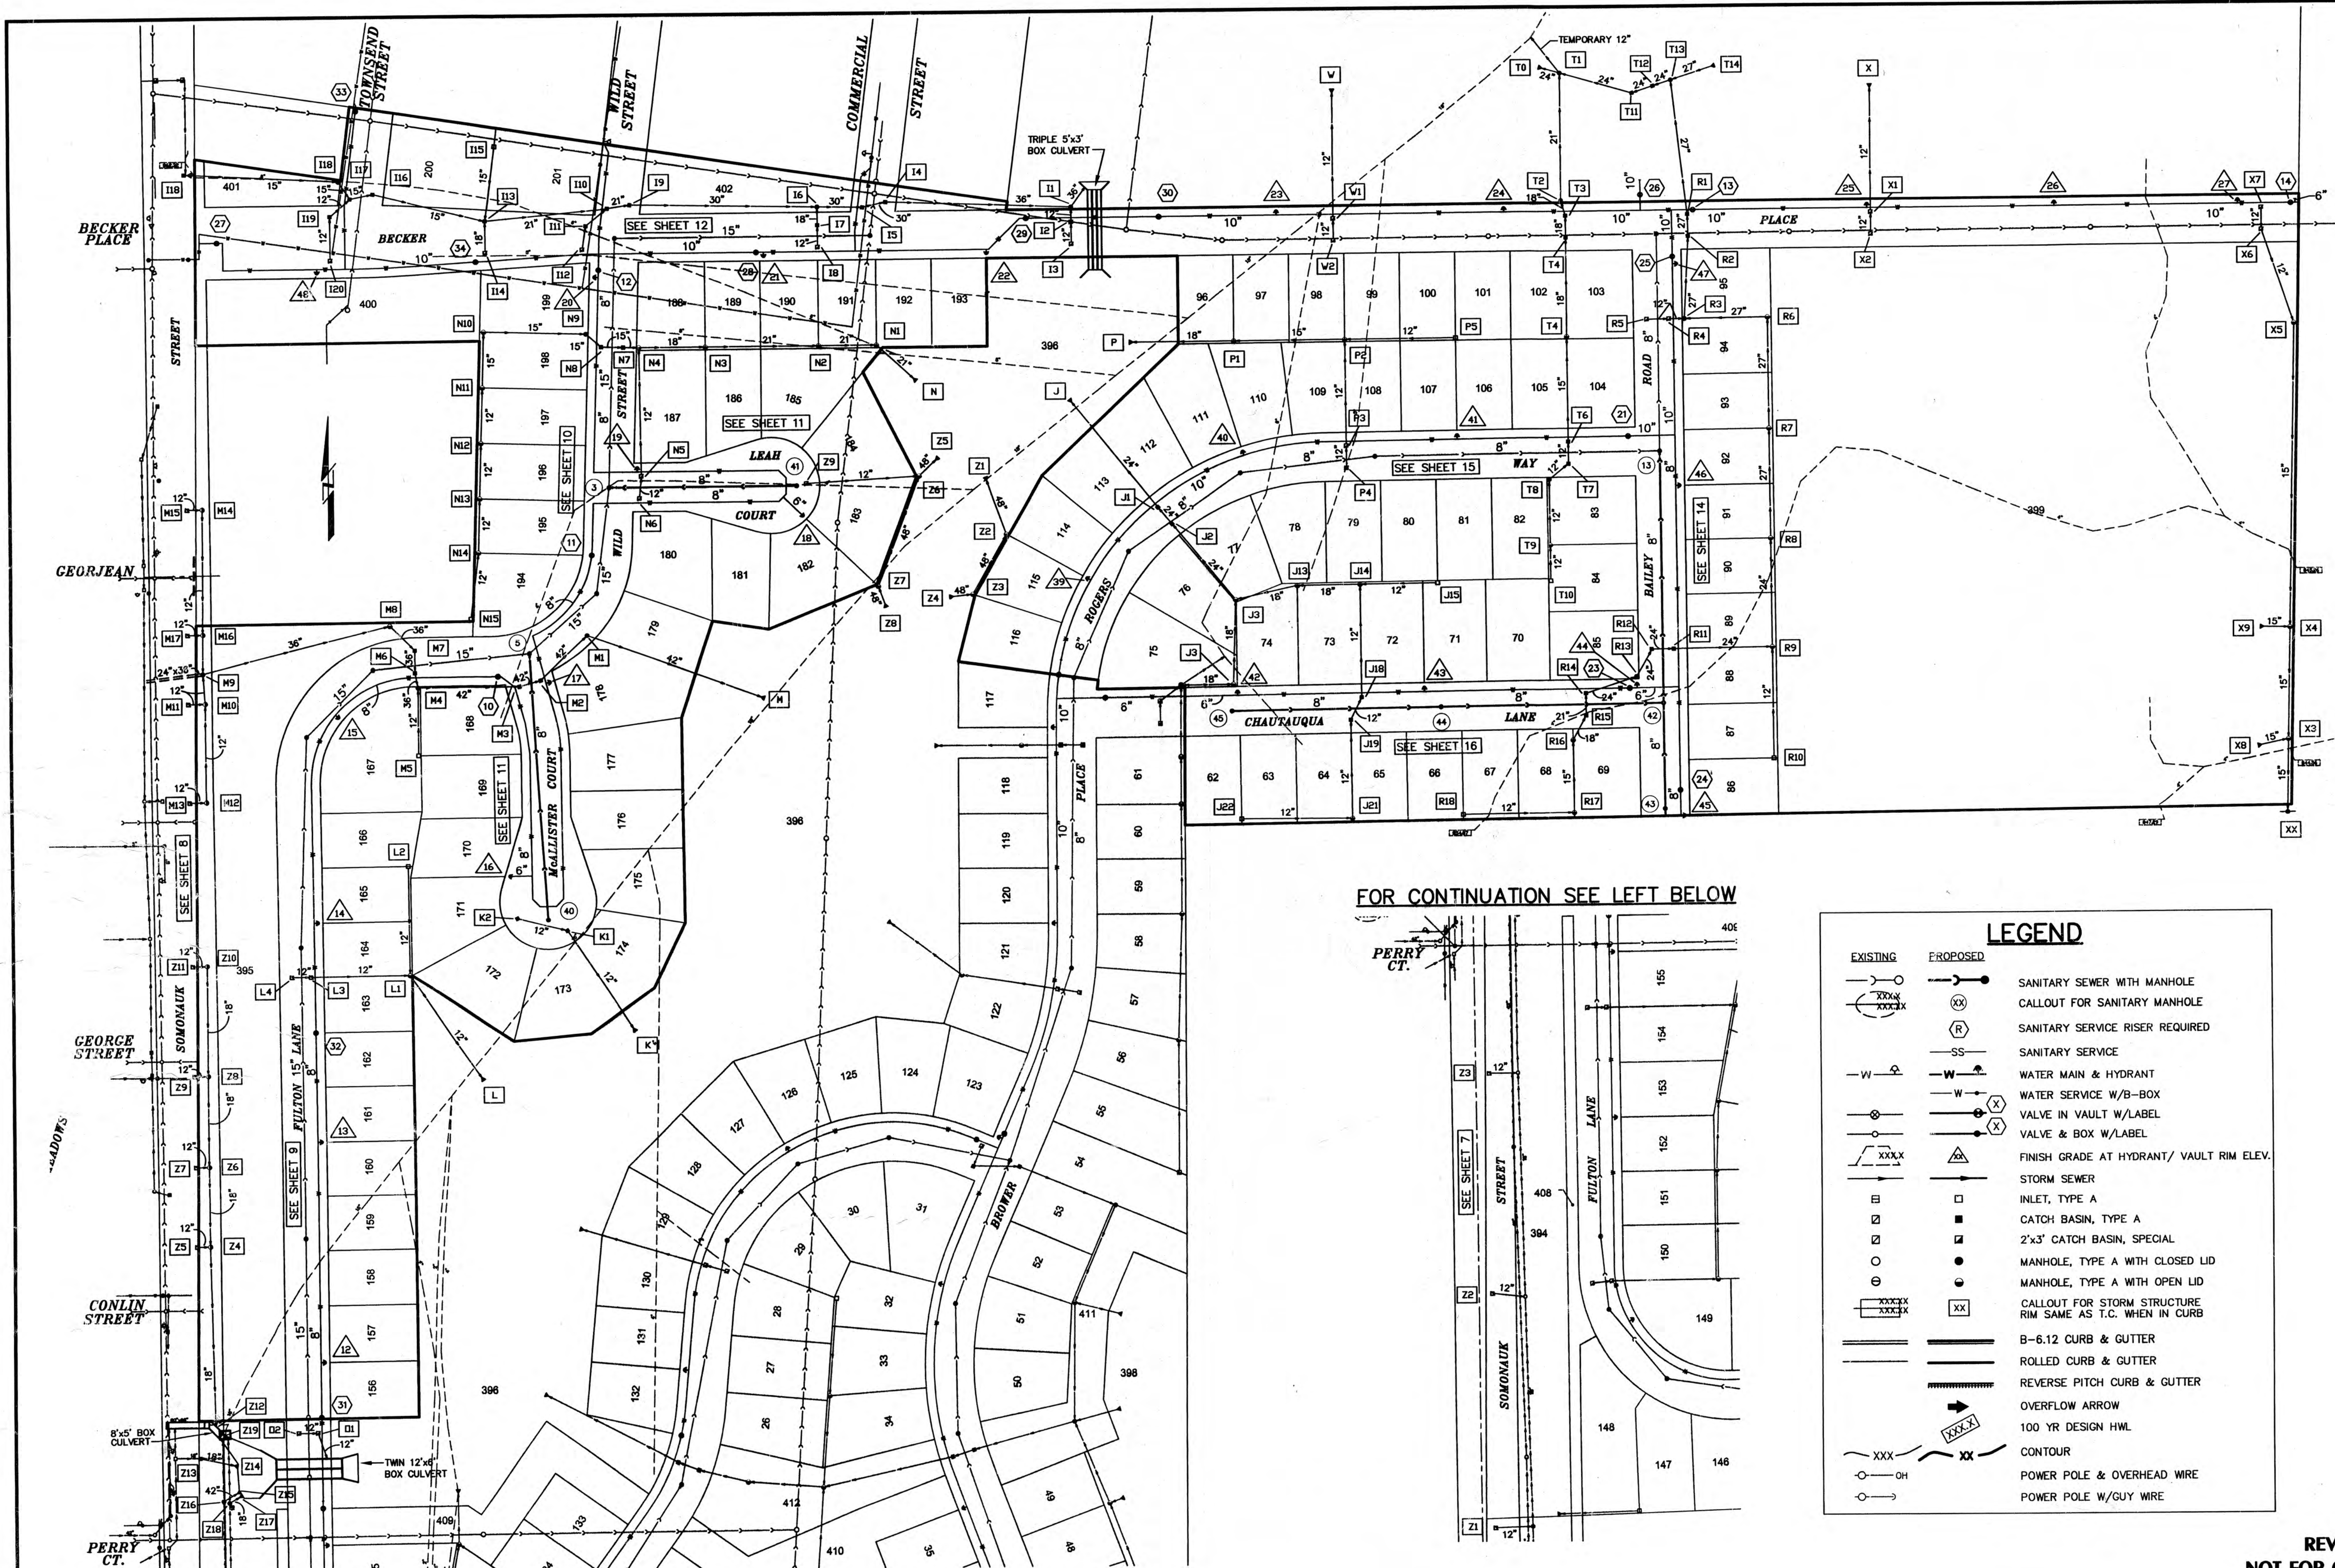

FOR CONTINUATION SEE LEFT BELOW

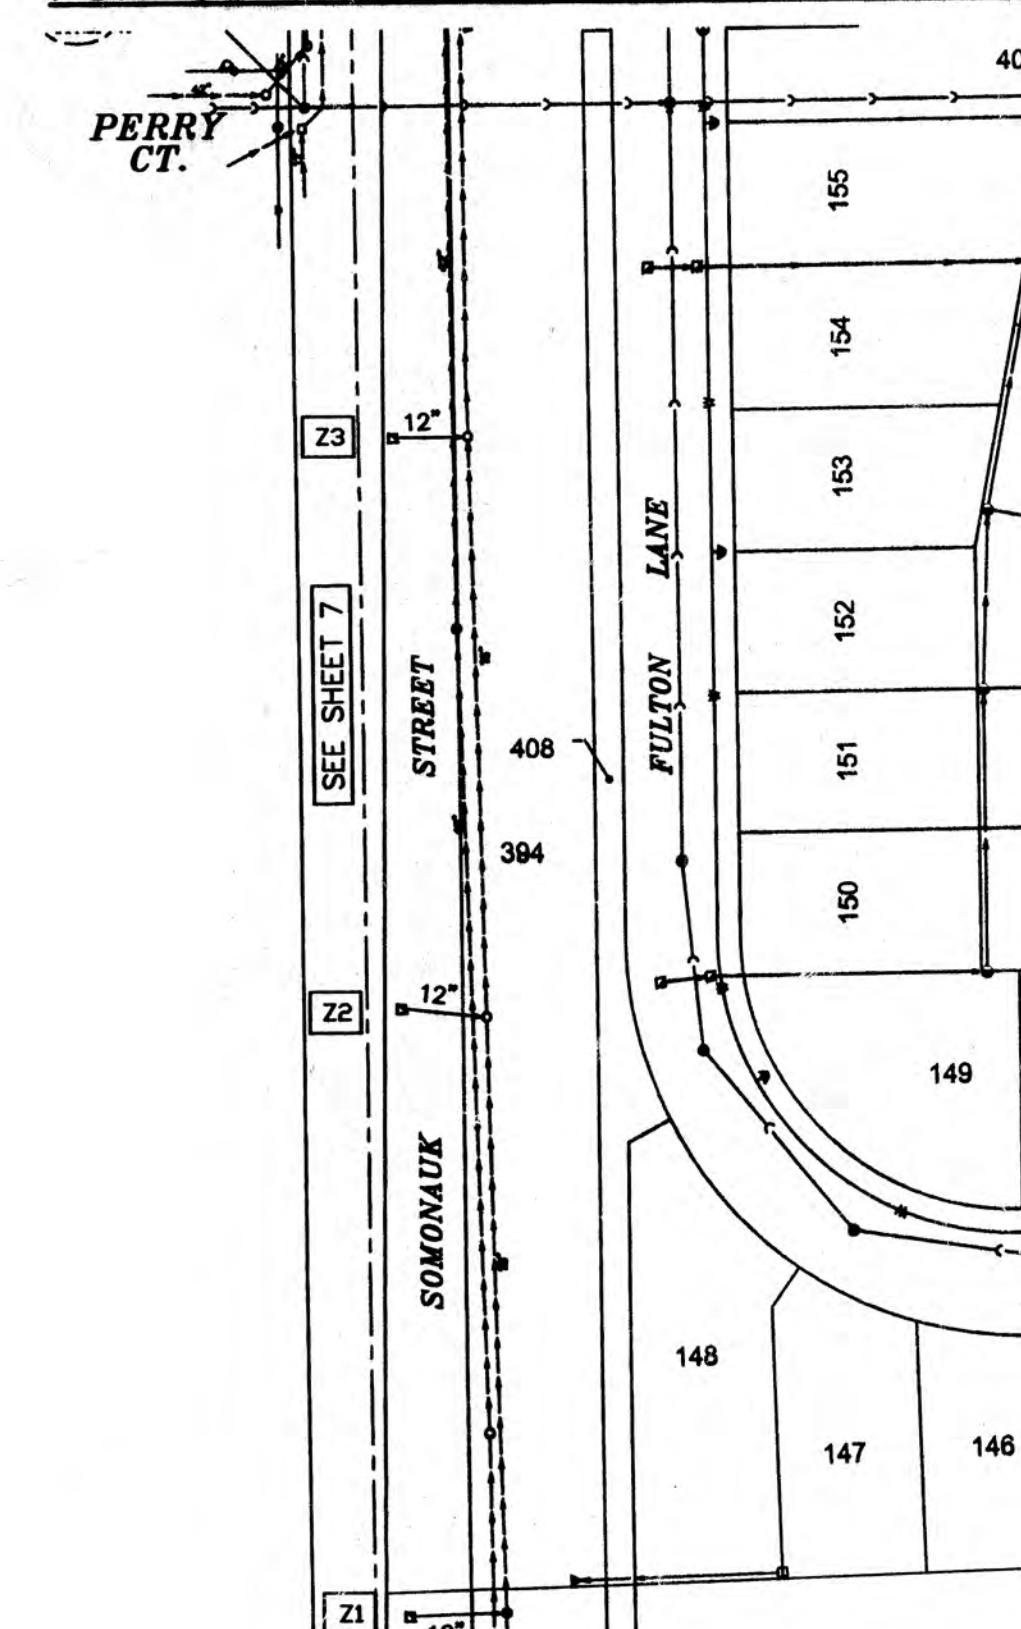

**LEGEND**


| EXISTING | PROPOSED | DESCRIPTION                                               |
|----------|----------|-----------------------------------------------------------|
| —○—      | —●—      | SANITARY SEWER WITH MANHOLE                               |
| —XX—     | —(XX)—   | CALLOUT FOR SANITARY MANHOLE                              |
| —R—      | —(R)—    | SANITARY SERVICE RISER REQUIRED                           |
| —SS—     | —SS—     | SANITARY SERVICE                                          |
| —W—      | —W—      | WATER MAIN & HYDRANT                                      |
| —W—      | —W—      | WATER SERVICE W/B-BOX                                     |
| —V—      | —(V)—    | VALVE IN VAULT W/LABEL                                    |
| —V—      | —(V)—    | VALVE & BOX W/LABEL                                       |
| —XXX—    | —(XXX)—  | FINISH GRADE AT HYDRANT/ VAULT RIM ELEV.                  |
| —S—      | —S—      | STORM SEWER                                               |
| —I—      | —I—      | INLET, TYPE A                                             |
| —C—      | —C—      | CATCH BASIN, TYPE A                                       |
| —C—      | —C—      | 2'x3' CATCH BASIN, SPECIAL                                |
| —M—      | —M—      | MANHOLE, TYPE A WITH CLOSED LID                           |
| —M—      | —M—      | MANHOLE, TYPE A WITH OPEN LID                             |
| —XXX—    | —(XXX)—  | CALLOUT FOR STORM STRUCTURE RIM SAME AS T.C. WHEN IN CURB |
| —B—      | —B—      | B-6.12 CURB & GUTTER                                      |
| —R—      | —R—      | ROLLED CURB & GUTTER                                      |
| —R—      | —R—      | REVERSE PITCH CURB & GUTTER                               |
| —O—      | —O—      | OVERFLOW ARROW                                            |
| —O—      | —O—      | 100 YR DESIGN HWL                                         |
| —C—      | —C—      | CONTOUR                                                   |
| —P—      | —P—      | POWER POLE & OVERHEAD WIRE                                |
| —P—      | —P—      | POWER POLE W/GUY WIRE                                     |

FOR CONTINUATION SEE RIGHT ABOVE


|  |   |                                |                                                                                      |                                                     |                     |                                        |   |                       |        |                   |            |          |
|--|---|--------------------------------|--------------------------------------------------------------------------------------|-----------------------------------------------------|---------------------|----------------------------------------|---|-----------------------|--------|-------------------|------------|----------|
|  | <b>INTECH CONSULTANTS, INC.</b><br>5413 WALNUT AVE. DOWNERS GROVE, ILL.<br>ILLINOIS REGISTRATION No. 184-001040 | <b>ENGINEERS<br/>SURVEYORS</b> | <b>WISEMAN-HUGHES ENTERPRISES</b><br>975 EAST 22nd STREET<br>WHEATON, ILLINOIS 60187 | <b>RESTON PONDS</b><br>UNIT 2<br>SYCAMORE, ILLINOIS | <b>UTILITY PLAN</b> | 03/23/04 3<br>01/28/04 2<br>11/24/03 1 | PER CITY REVIEW DATED 02/14/04<br>PER CITY REVIEW DATED 01/03/04<br>PER CITY REVIEW DATED 10/31/03 | DCK<br>DESIGNED<br>BY | WB/JWS | SCALE<br>1"= 100' | SHEET<br>2 | OF<br>26 |
|  |   |                                |                                                                                      |                                                     |                     | DATE                                   | NO.                                                                                                | REVISION              | DATE   | PROJECT NO.       |            |          |
|  |   |                                |                                                                                      |                                                     |                     |                                        |   |                       |        | 2/28/03           | 2001.029-2 |          |

Land Projects 3/2001-029 (dwg) UNIT2, 2001-29FINAL2.DWG, UTILITY-UNIT2, 03/24/2004 12:26:26 PM, BY DCK

CAD JOB : 2001-29FINAL

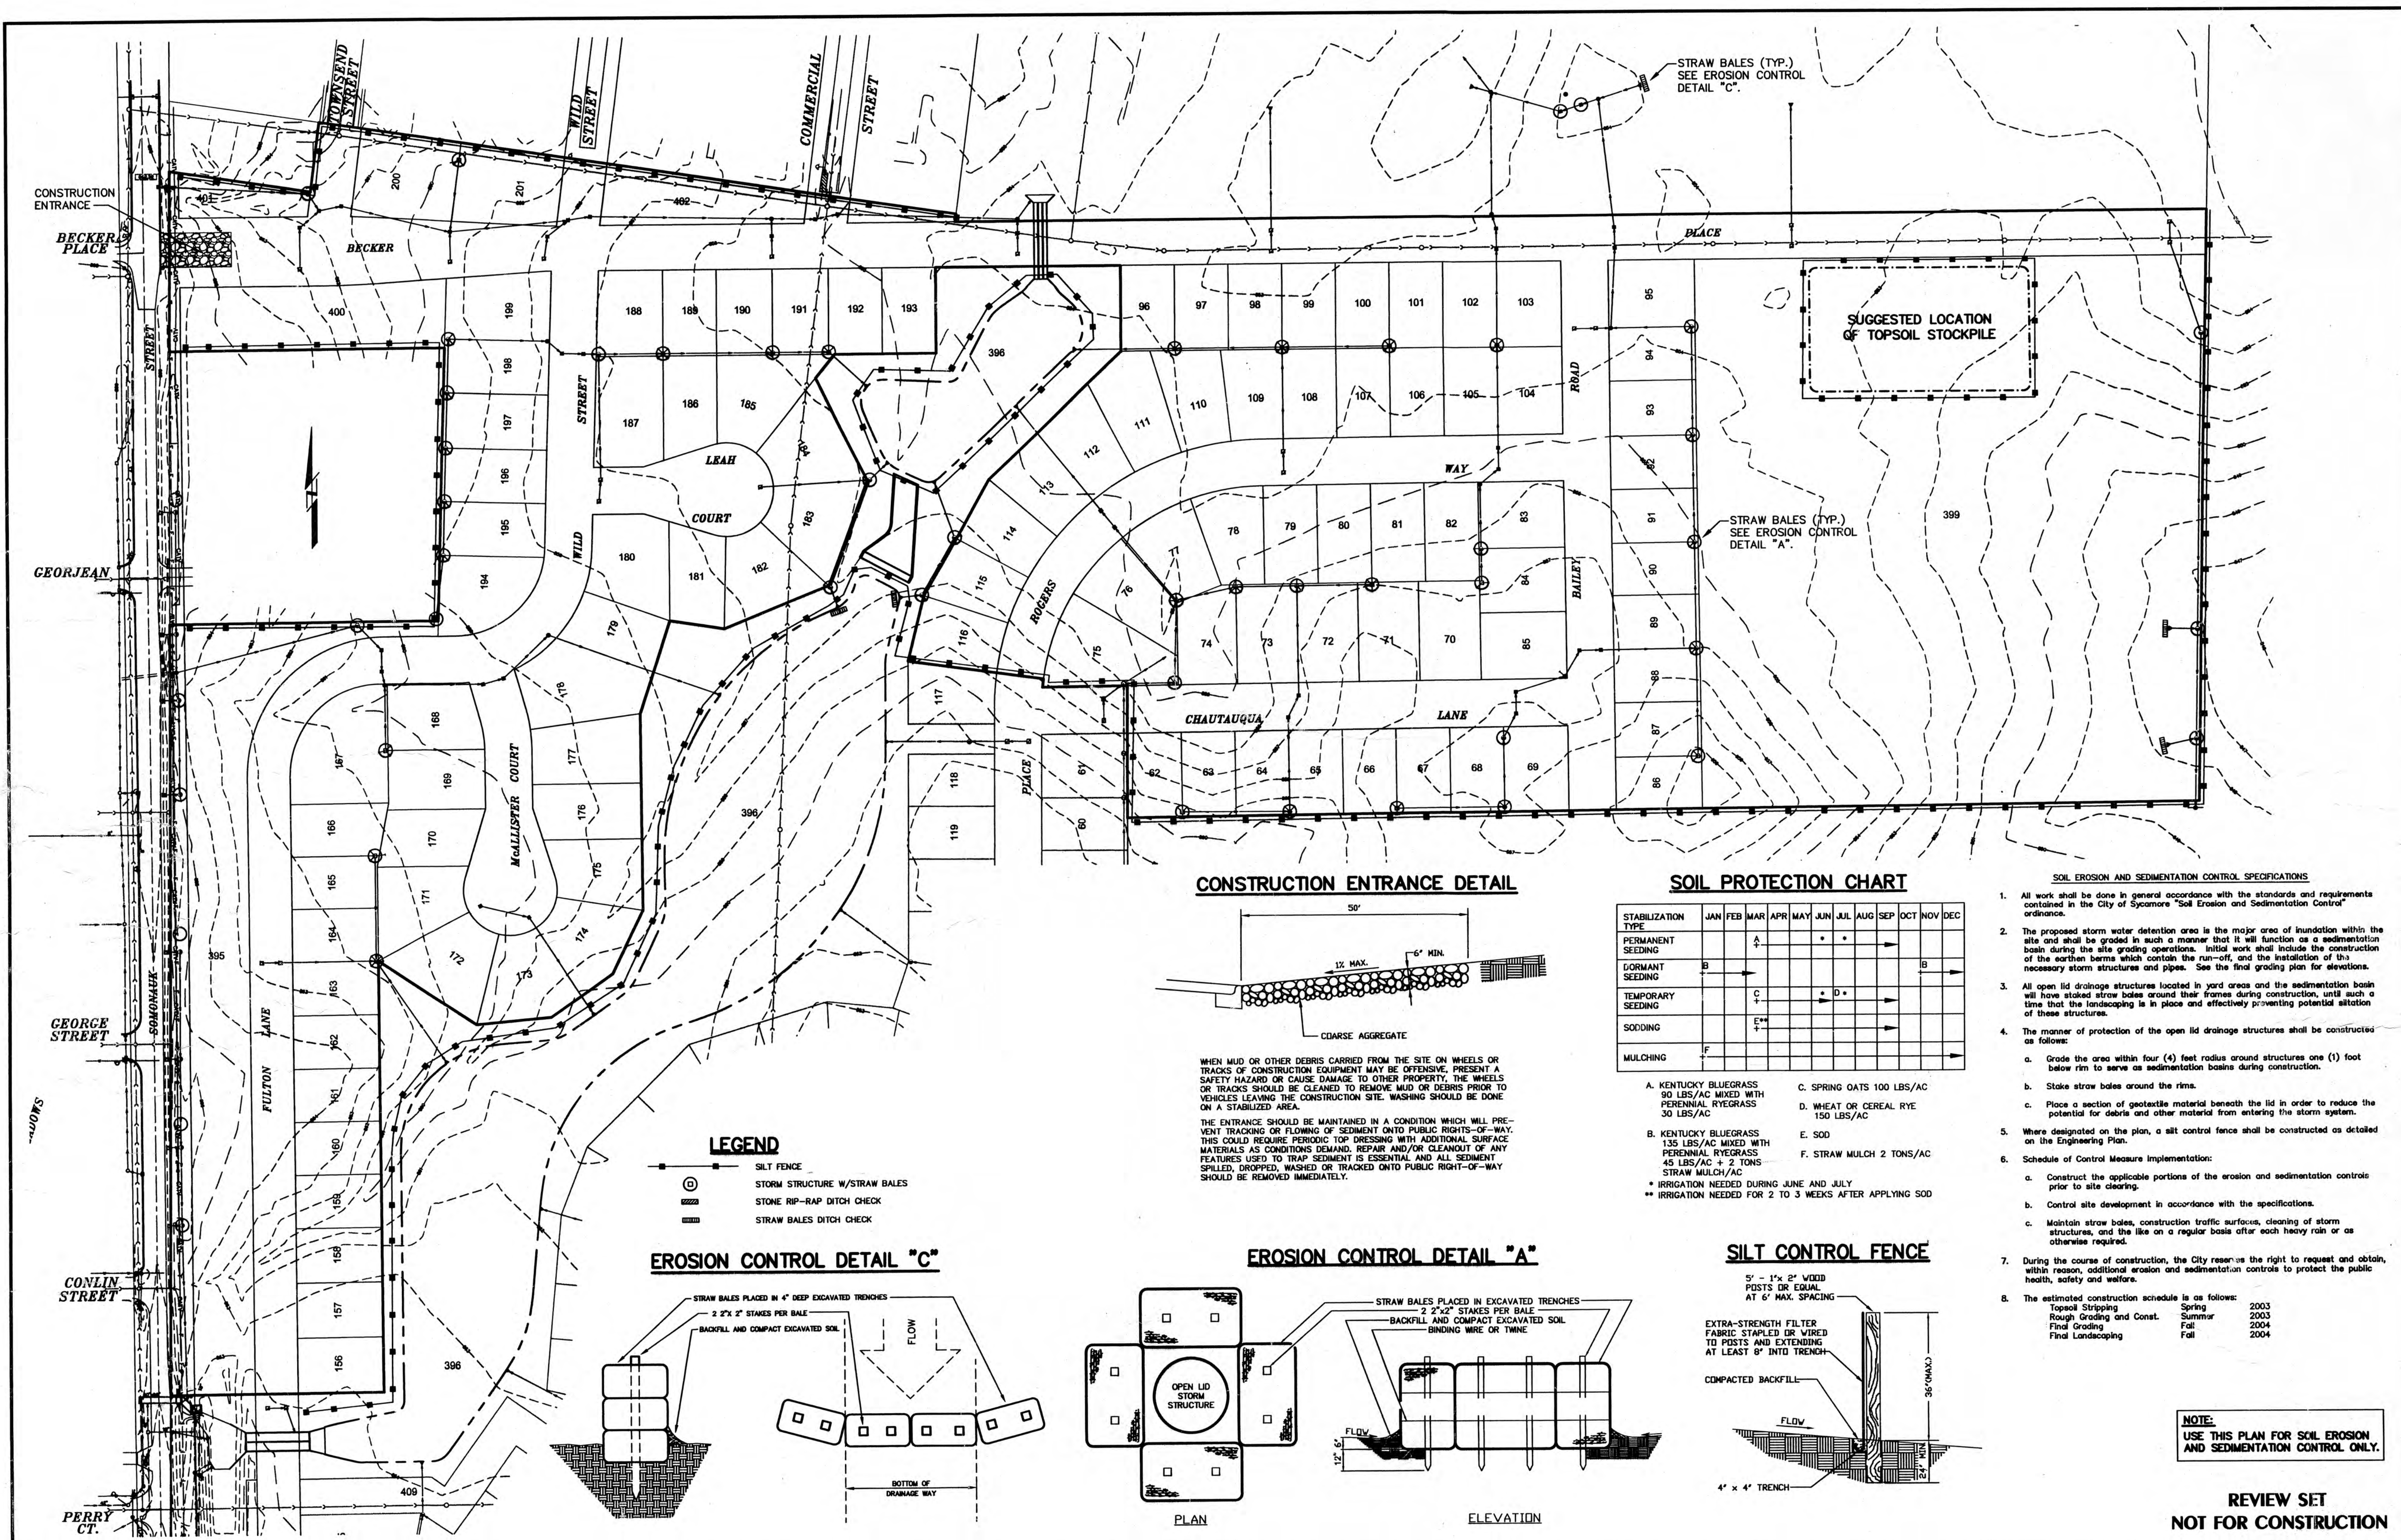

CONSTRUCTION ENTRANCE DETAIL

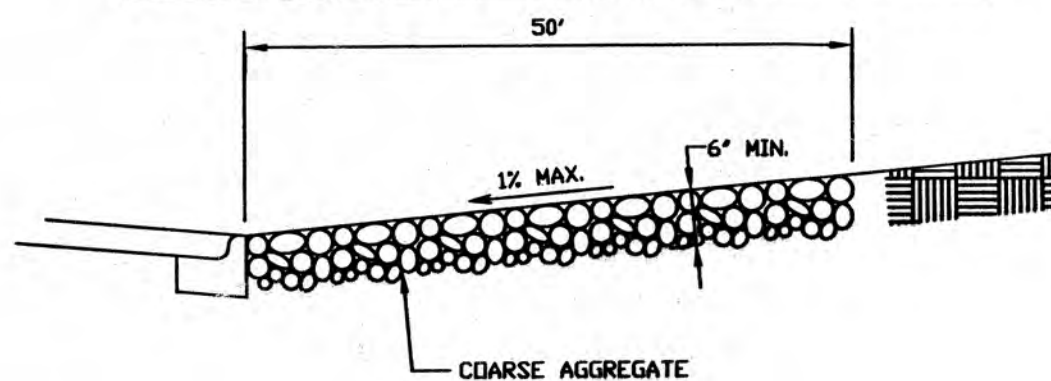

WHEN MUD OR OTHER DEBRIS CARRIED FROM THE SITE ON WHEELS OR TRACKS OF CONSTRUCTION EQUIPMENT MAY BE OFFENSIVE, PRESENT A SAFETY HAZARD OR CAUSE DAMAGE TO OTHER PROPERTY, THE WHEELS OR TRACKS SHOULD BE CLEANED TO REMOVE MUD OR DEBRIS PRIOR TO VEHICLES LEAVING THE CONSTRUCTION SITE. WASHING SHOULD BE DONE ON A STABILIZED AREA.

THE ENTRANCE SHOULD BE MAINTAINED IN A CONDITION WHICH WILL PREVENT TRACKING OR FLOWING OF SEDIMENT ONTO PUBLIC RIGHTS-OF-WAY. THIS COULD REQUIRE PERIODIC TOP DRESSING WITH ADDITIONAL SURFACE MATERIALS AS CONDITIONS DEMAND. REPAIR AND/OR CLEANOUT OF ANY FEATURES USED TO TRAP SEDIMENT IS ESSENTIAL AND ALL SEDIMENT SPILLED, DROPPED, WASHED OR TRACKED ONTO PUBLIC RIGHT-OF-WAY SHOULD BE REMOVED IMMEDIATELY.

SOIL PROTECTION CHART


| STABILIZATION TYPE | JAN | FEB | MAR | APR | MAY | JUN | JUL | AUG | SEP | OCT | NOV | DEC |
|--------------------|-----|-----|-----|-----|-----|-----|-----|-----|-----|-----|-----|-----|
| PERMANENT SEEDING  |     |     |     | A   |     | *   | *   |     |     |     |     |     |
| DORMANT SEEDING    | B   |     |     |     |     |     |     |     |     |     | B   |     |
| TEMPORARY SEEDING  |     | C   |     |     |     | *   | D   |     |     |     |     |     |
| SODDING            |     |     | E   |     |     |     |     |     |     |     |     |     |
| MULCHING           | F   |     |     |     |     |     |     |     |     |     |     |     |

- A. KENTUCKY BLUEGRASS 90 LBS/AC MIXED WITH PERENNIAL RYEGRASS 30 LBS/AC
- B. KENTUCKY BLUEGRASS 135 LBS/AC MIXED WITH PERENNIAL RYEGRASS 45 LBS/AC + 2 TONS STRAW MULCH/AC
- C. SPRING OATS 100 LBS/AC
- D. WHEAT OR CEREAL RYE 150 LBS/AC
- E. SOD
- F. STRAW MULCH 2 TONS/AC
- \* IRRIGATION NEEDED DURING JUNE AND JULY
- \*\* IRRIGATION NEEDED FOR 2 TO 3 WEEKS AFTER APPLYING SOD


LEGEND

- SILT FENCE
- STORM STRUCTURE W/STRAW BALES
- STONE RIP-RAP DITCH CHECK
- STRAW BALES DITCH CHECK


EROSION CONTROL DETAIL "C"

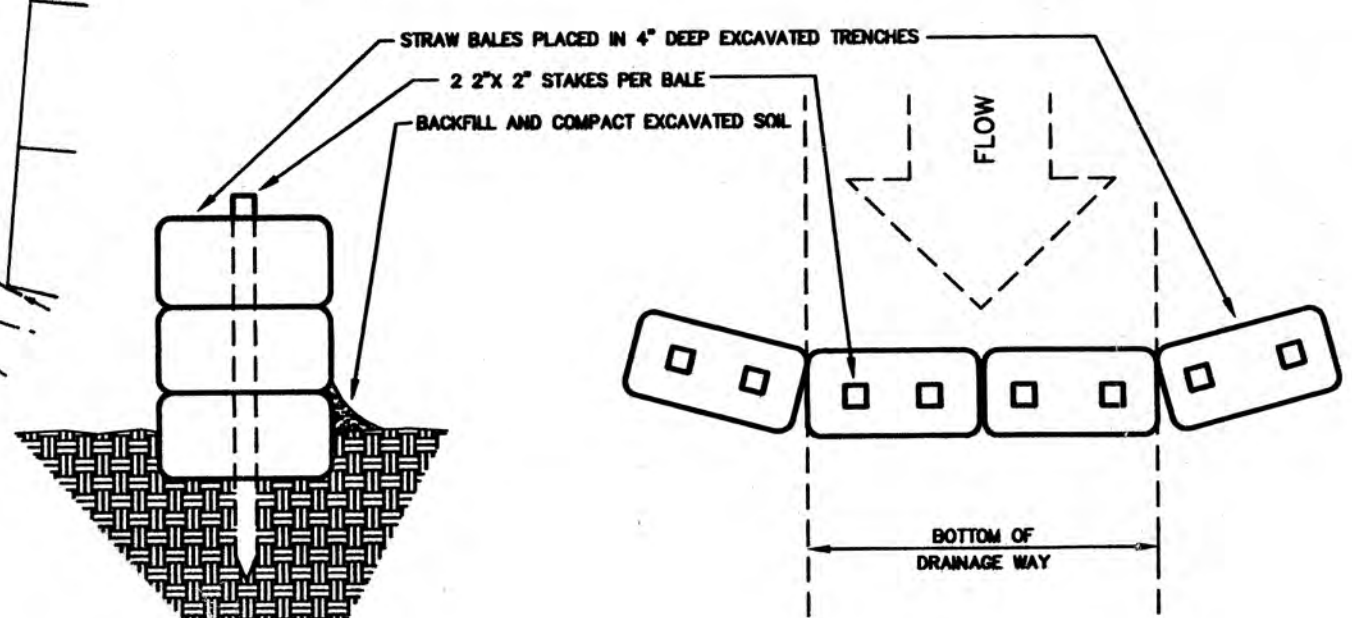

EROSION CONTROL DETAIL "A"

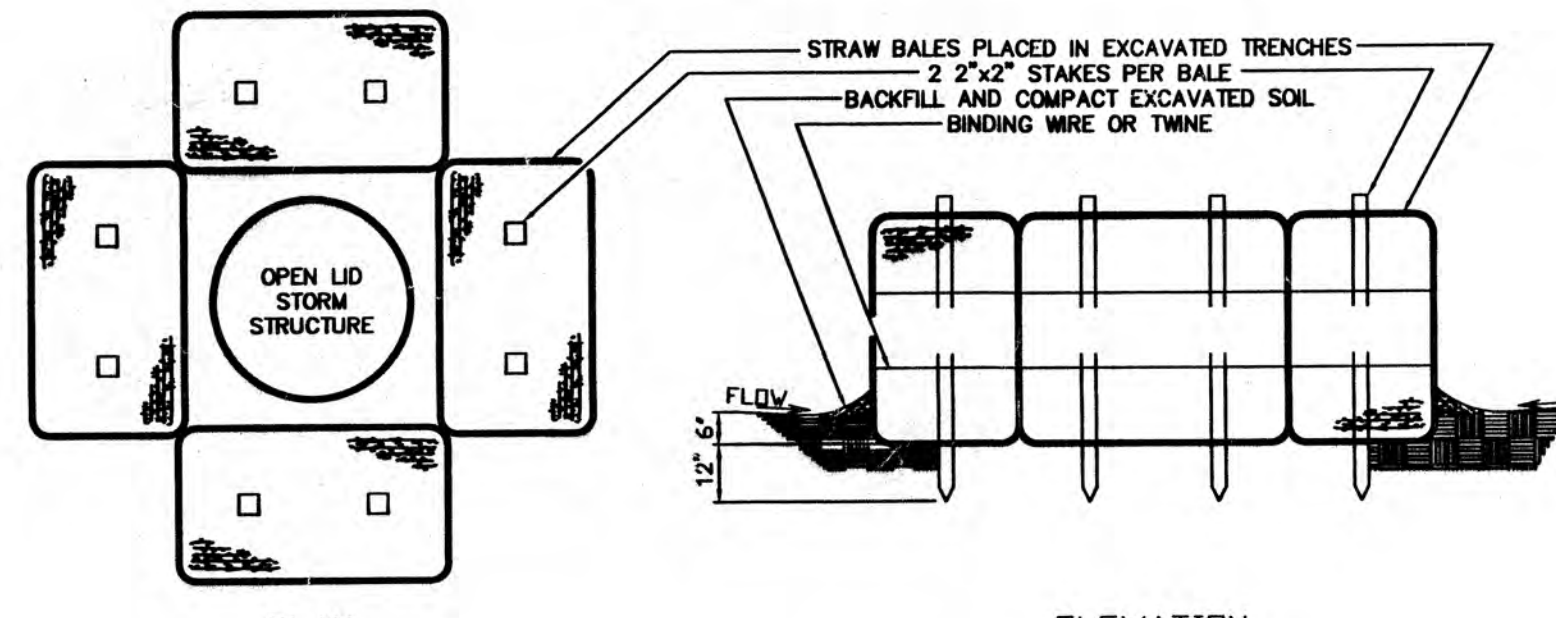

SILT CONTROL FENCE

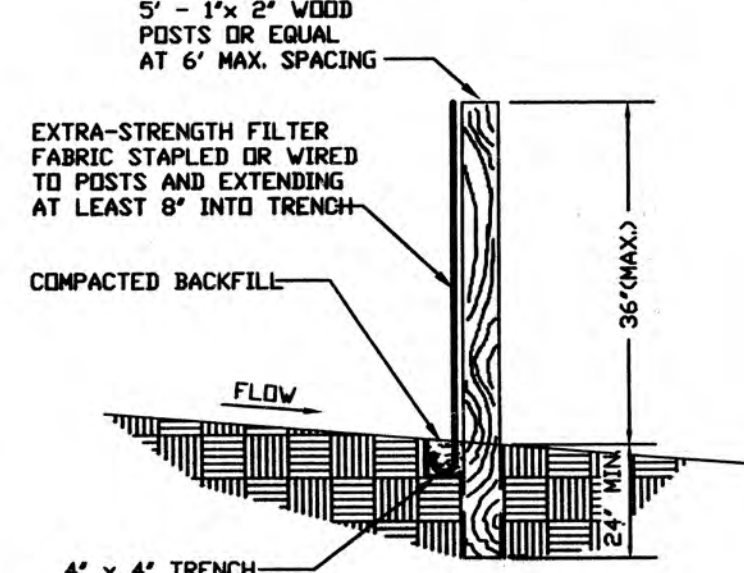


- SOIL EROSION AND SEDIMENTATION CONTROL SPECIFICATIONS
- All work shall be done in general accordance with the standards and requirements contained in the City of Sycamore "Soil Erosion and Sedimentation Control" ordinance.
  - The proposed storm water detention area is the major area of inundation within the site and shall be graded in such a manner that it will function as a sedimentation basin during the site grading operations. Initial work shall include the construction of the earthen berms which contain the run-off, and the installation of the necessary storm structures and pipes. See the final grading plan for elevations.
  - All open lid drainage structures located in yard areas and the sedimentation basin will have staked straw bales around their frames during construction, until such a time that the landscaping is in place and effectively preventing potential siltation of these structures.
  - The manner of protection of the open lid drainage structures shall be constructed as follows:
    - Grade the area within four (4) feet radius around structures one (1) foot below rim to serve as sedimentation basins during construction.
    - Stake straw bales around the rims.
    - Place a section of geotextile material beneath the lid in order to reduce the potential for debris and other material from entering the storm system.
  - Where designated on the plan, a silt control fence shall be constructed as detailed on the Engineering Plan.
  - Schedule of Control Measure Implementation:
    - Construct the applicable portions of the erosion and sedimentation controls prior to site clearing.
    - Control site development in accordance with the specifications.
    - Maintain straw bales, construction traffic surfaces, cleaning of storm structures, and the like on a regular basis after each heavy rain or as otherwise required.
  - During the course of construction, the City reserves the right to request and obtain, within reason, additional erosion and sedimentation controls to protect the public health, safety and welfare.
  - The estimated construction schedule is as follows:

|                          |        |      |
|--------------------------|--------|------|
| Topsoil Stripping        | Spring | 2003 |
| Rough Grading and Const. | Summer | 2003 |
| Final Grading            | Fall   | 2004 |
| Final Landscaping        | Fall   | 2004 |

NOTE:  
USE THIS PLAN FOR SOIL EROSION AND SEDIMENTATION CONTROL ONLY.


REVIEW SET  
NOT FOR CONSTRUCTION

FOR CONTINUATION SEE SHEET 5

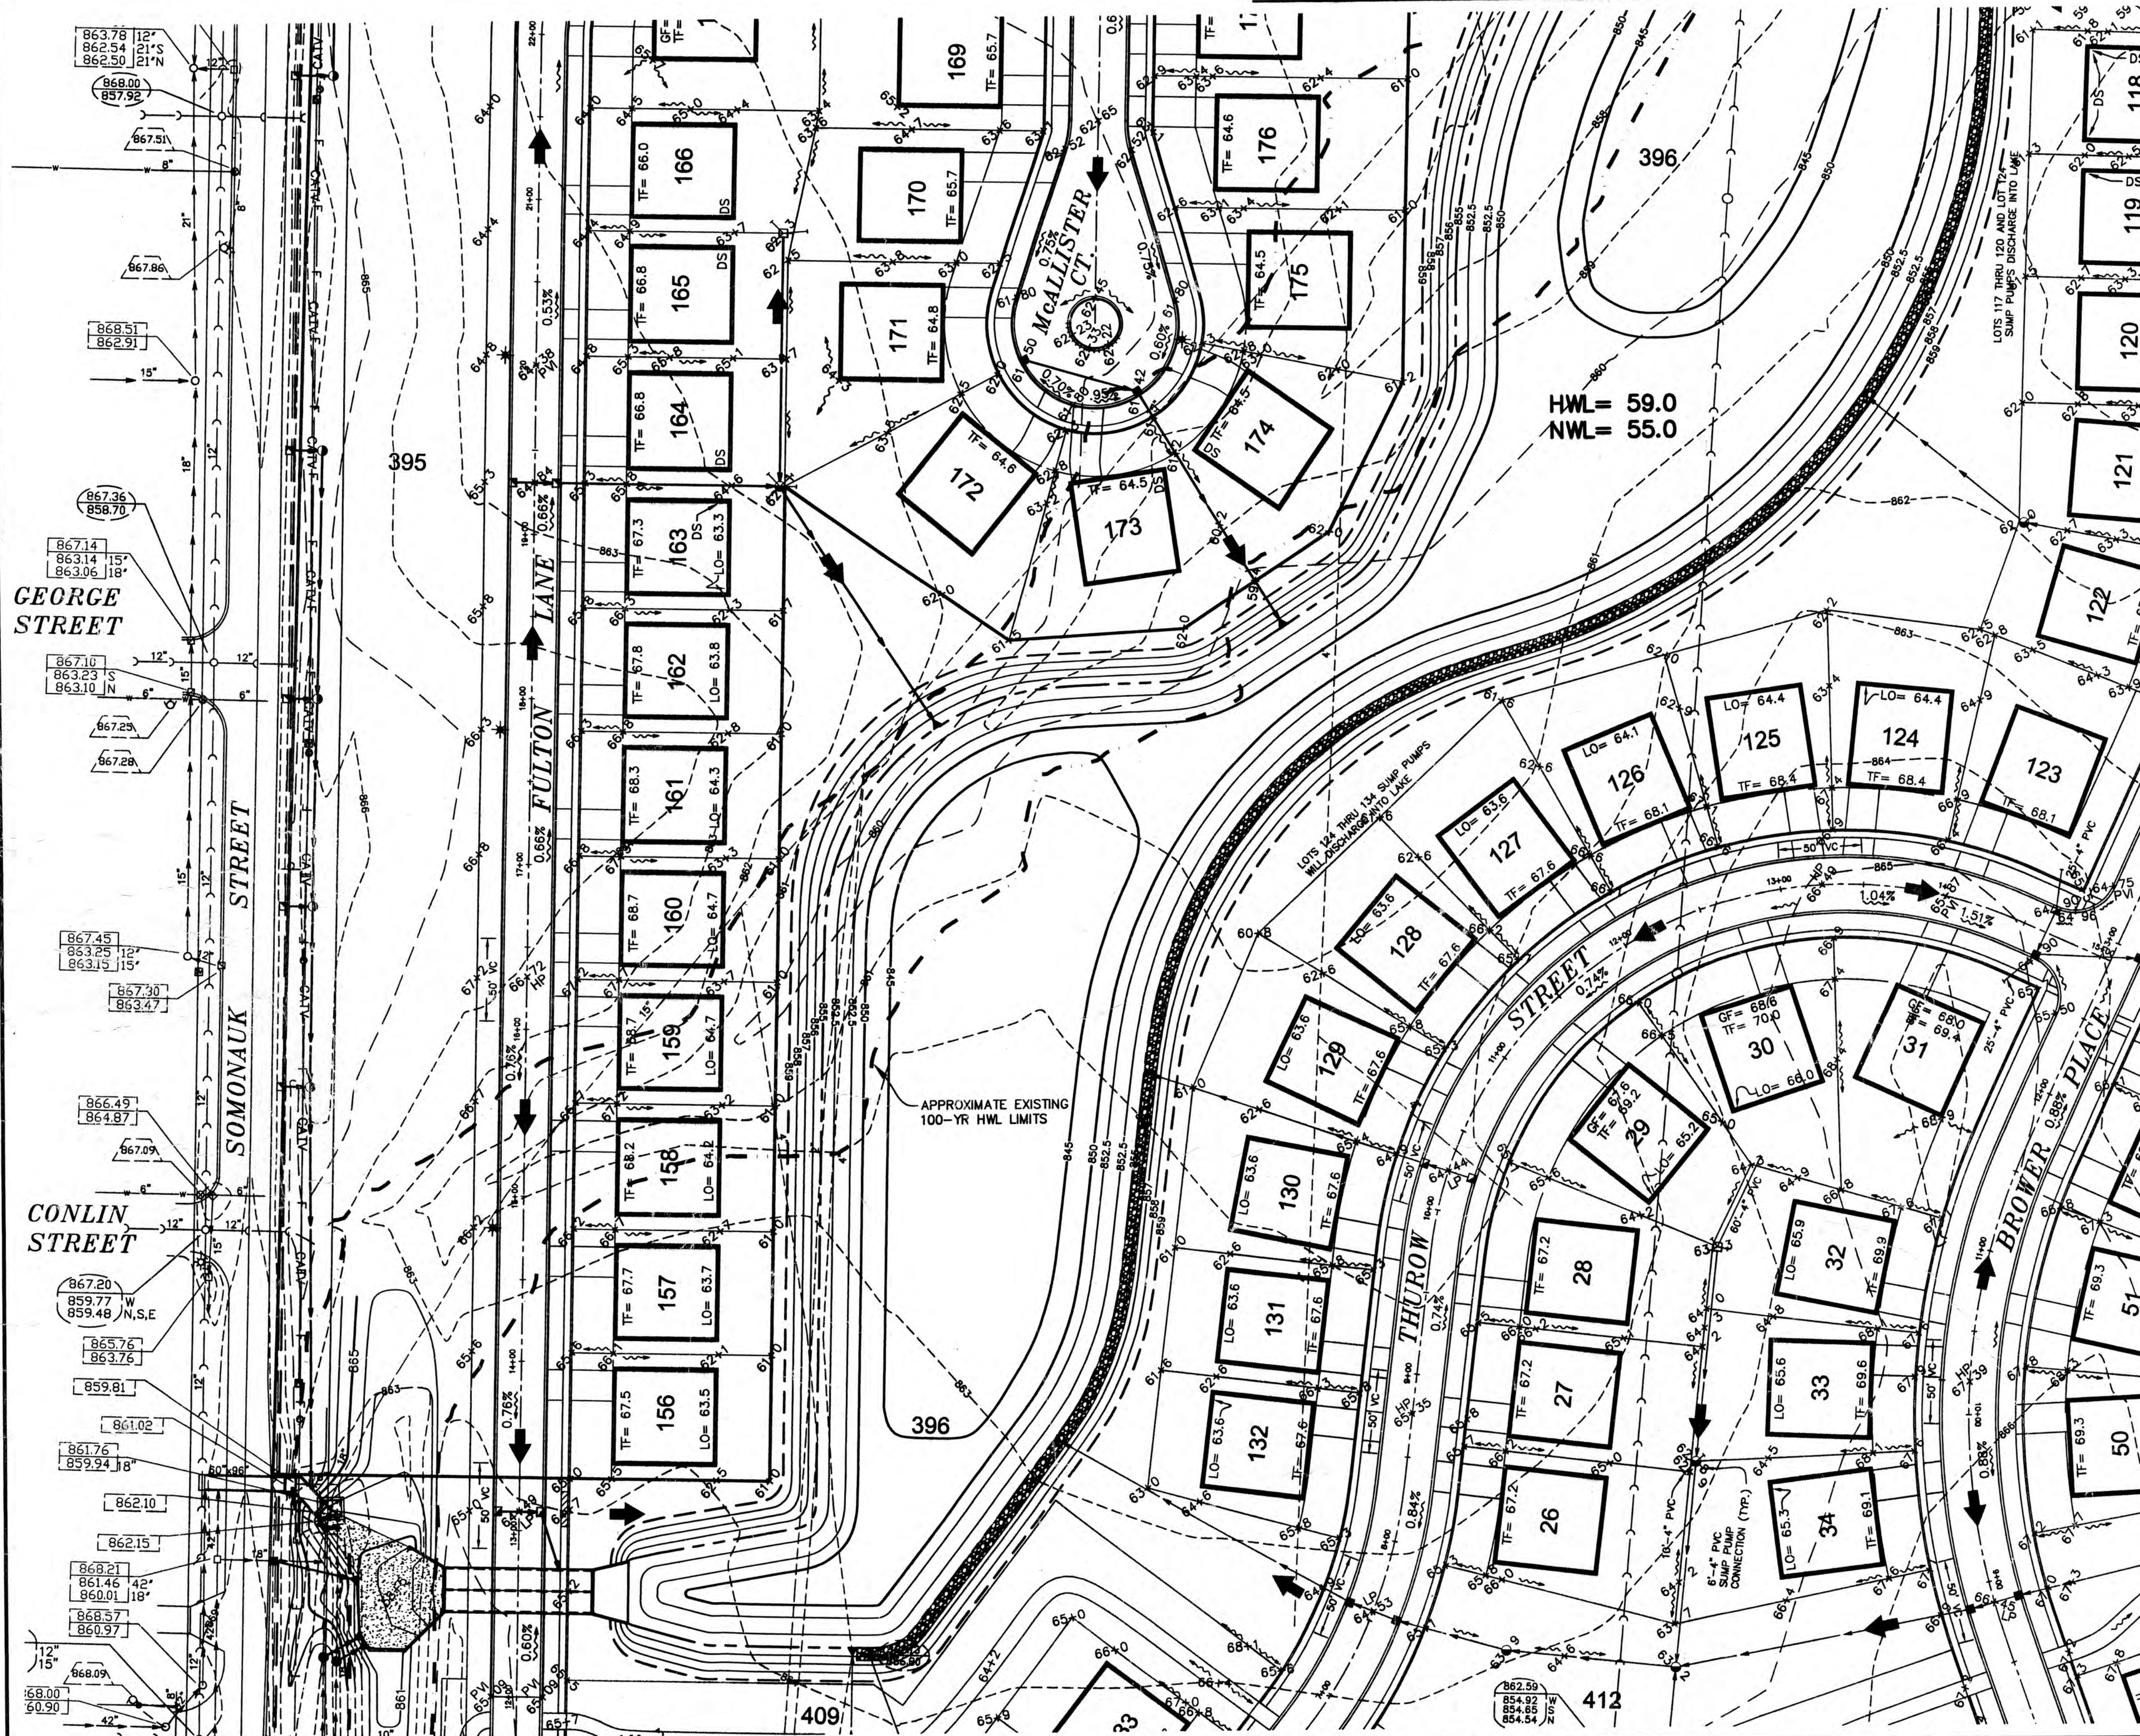




FOR CONTINUATION SEE SHEET 5

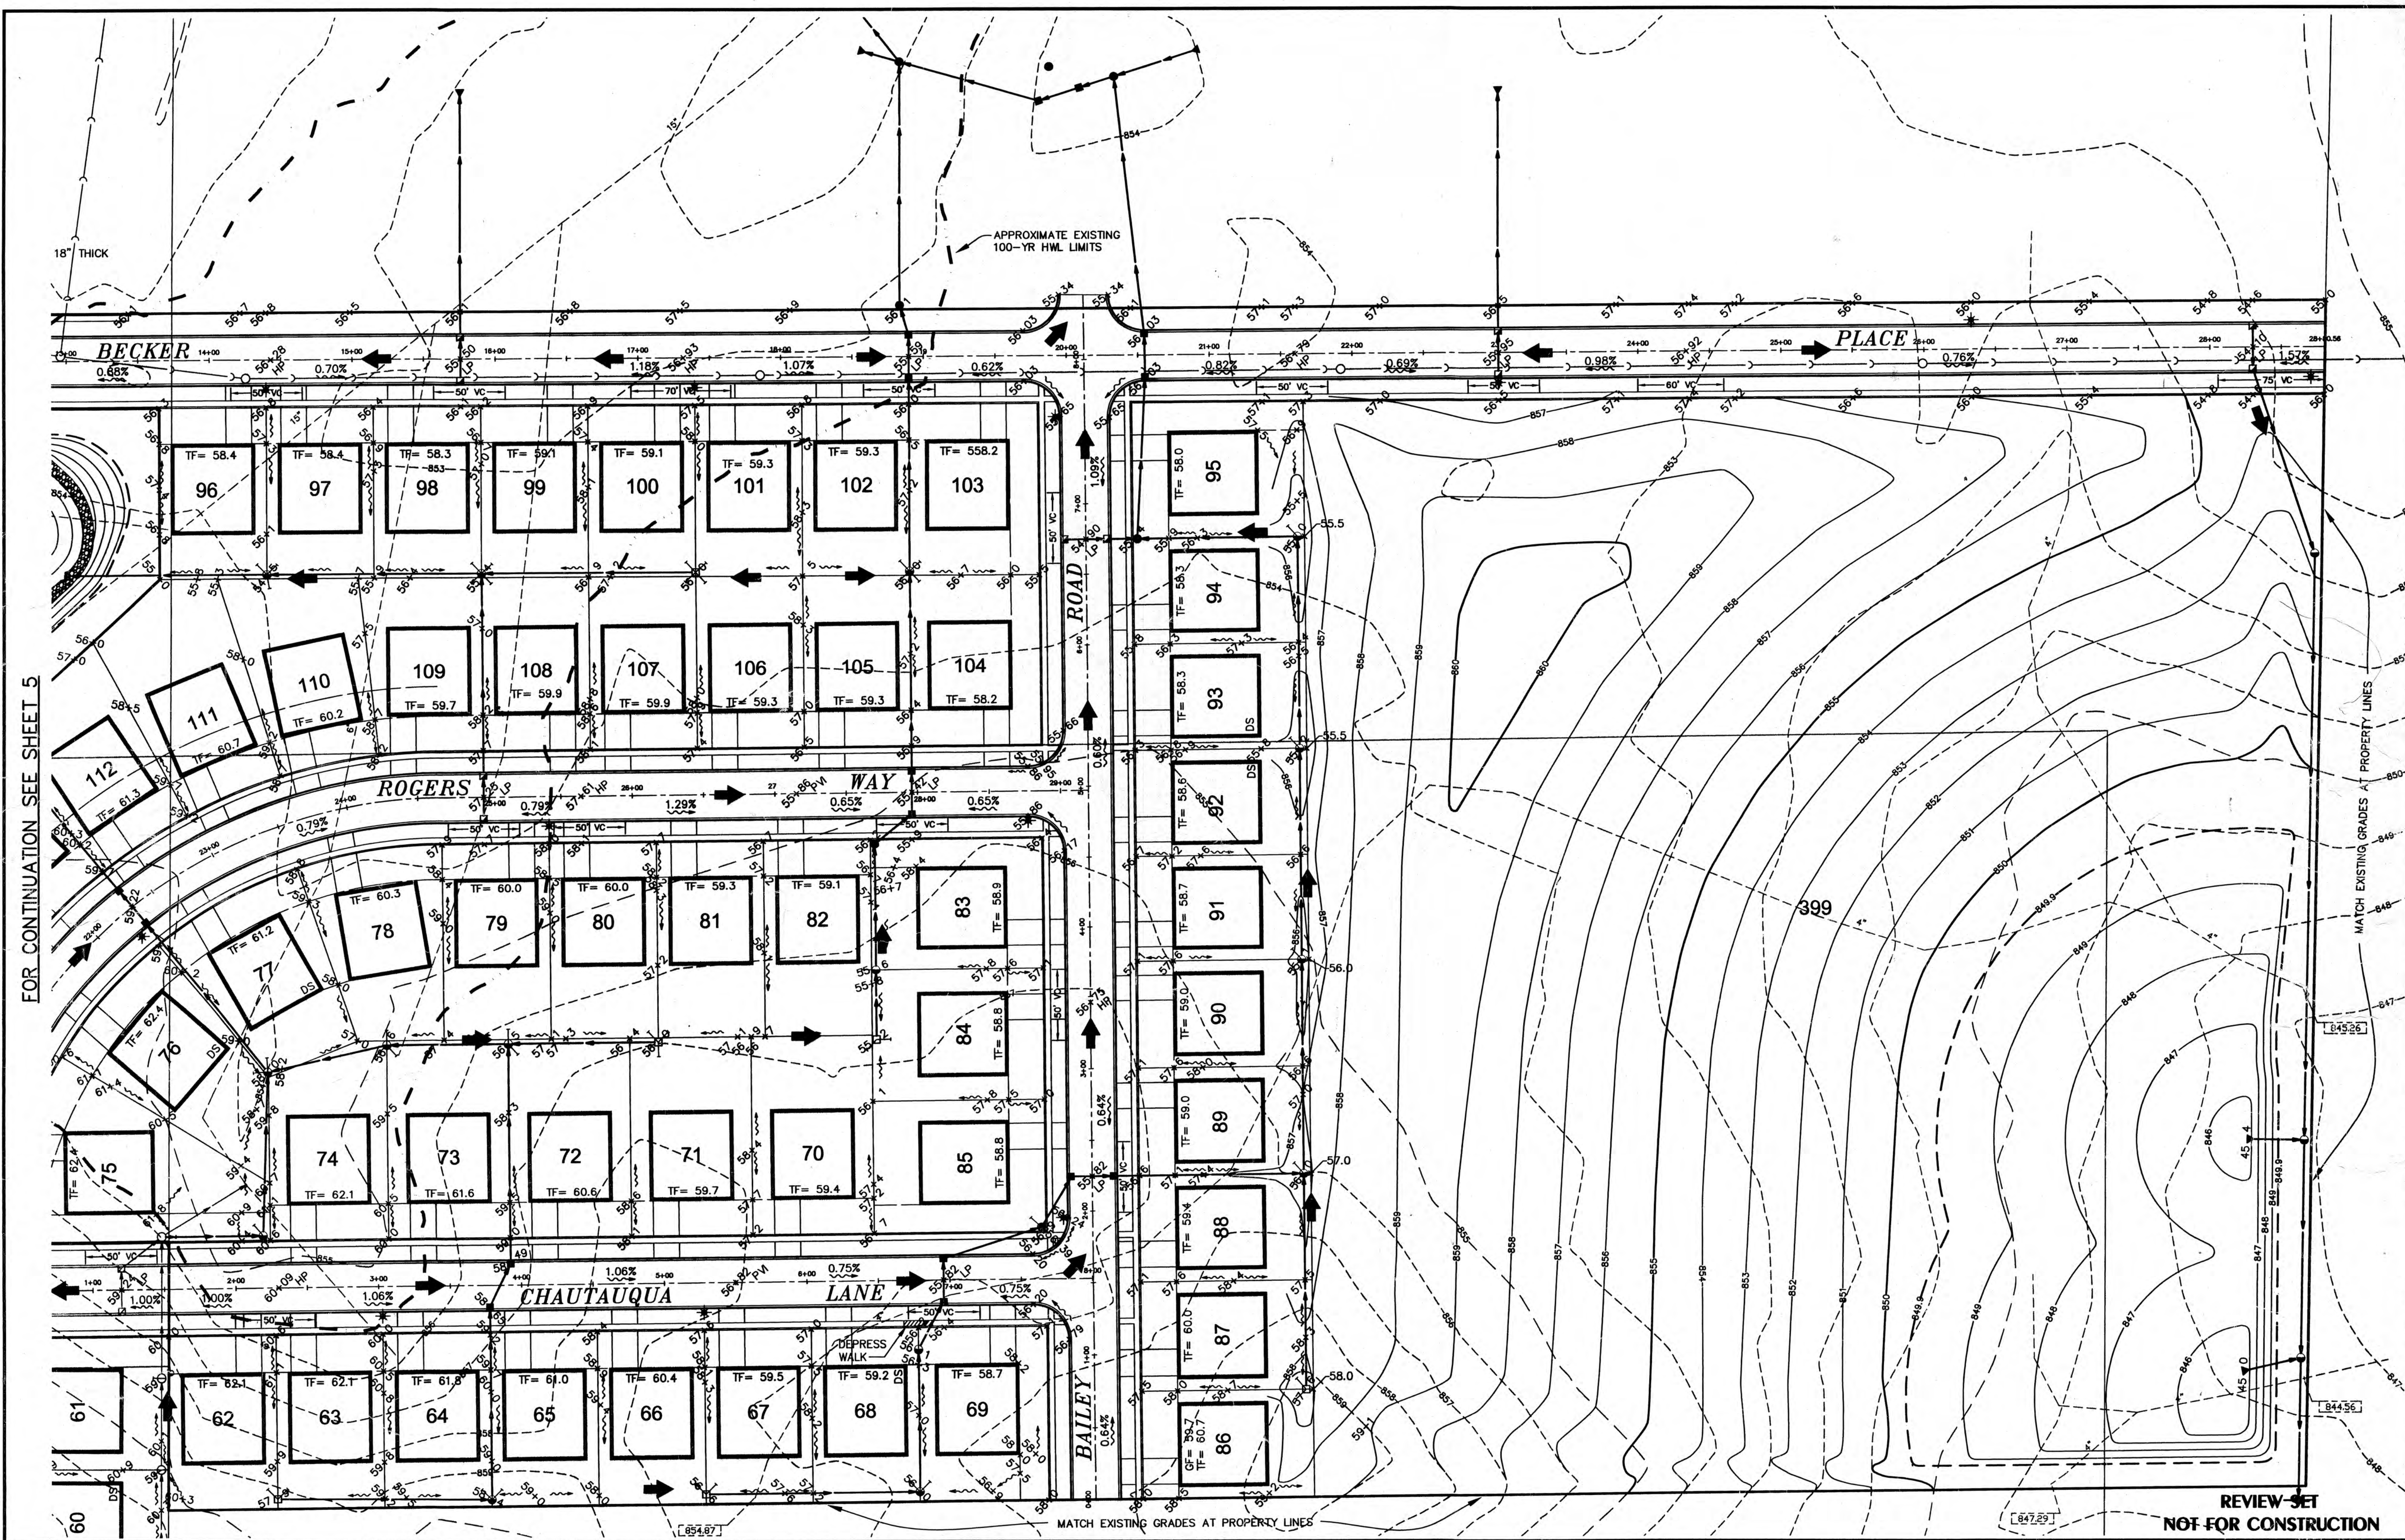


|  |   |                                |                                                                                |                                                       |                     |          |   |                                                                                          |                           |                          |                                |
|--|---|--------------------------------|--------------------------------------------------------------------------------|-------------------------------------------------------|---------------------|----------|---|------------------------------------------------------------------------------------------|---------------------------|--------------------------|--------------------------------|
|  | <b>INTECH CONSULTANTS, INC.</b><br>5413 WALNUT AVE. DOWNERS GROVE, ILL.<br>ILLINOIS REGISTRATION No. 184-001040 | <b>ENGINEERS<br/>SURVEYORS</b> | <b>WISEMAN-HUGHES ENTERPRISES</b><br>975 EAST 22nd STREET<br>WHEATON, ILLINOIS | <b>RESTON PONDS<br/>UNIT 2<br/>SYCAMORE, ILLINOIS</b> | <b>GRADING PLAN</b> | 03/23/04 | 3 | NO REVISION ON THIS SHEET<br>PER CITY REVIEW DATED 01/03/04<br>NO REVISION ON THIS SHEET | DRAWN<br><b>DCK</b>       | SCALE<br><b>1" = 50'</b> | SHEET<br><b>6</b> OF <b>26</b> |
|  |   |                                |                                                                                |                                                       |                     | 01/28/04 | 2 |                                                                                          |                           |                          |                                |
|  |   |                                |                                                                                |                                                       |                     | 11/24/03 | 1 | REVISION                                                                                 | DESIGNED<br><b>WB/JWS</b> |                          |                                |

MATCH EXISTING GRADES AT PROPERTY LINES

REVIEW SET  
NOT FOR CONSTRUCTION

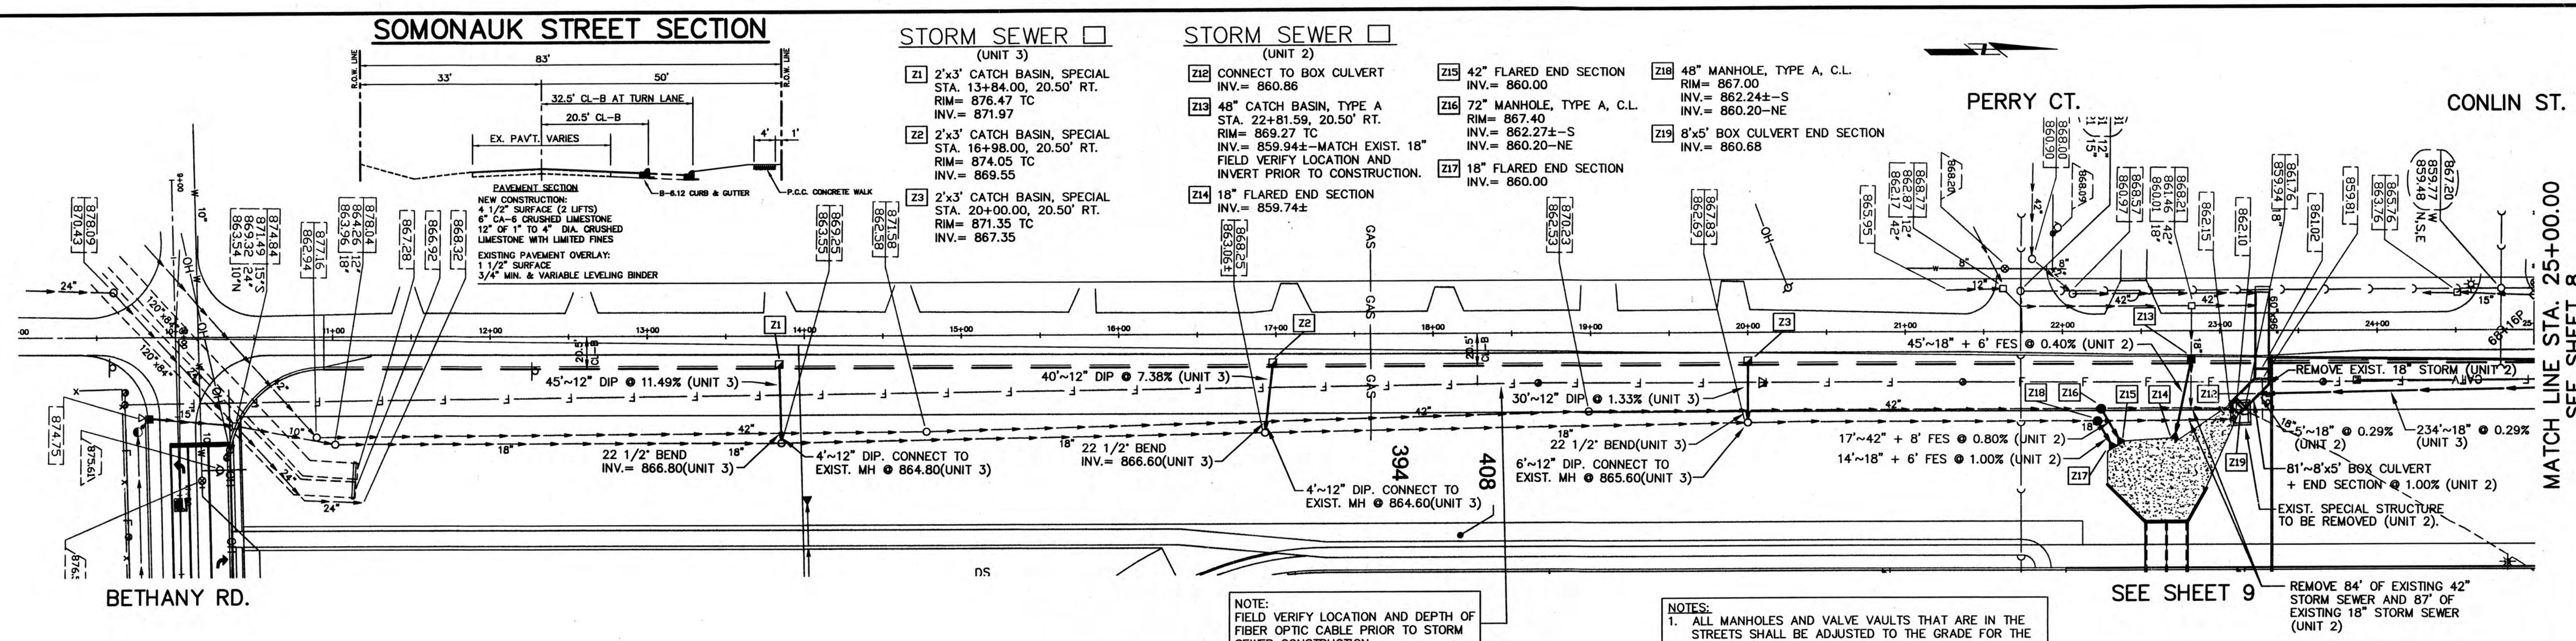

# SOMONAUK STREET

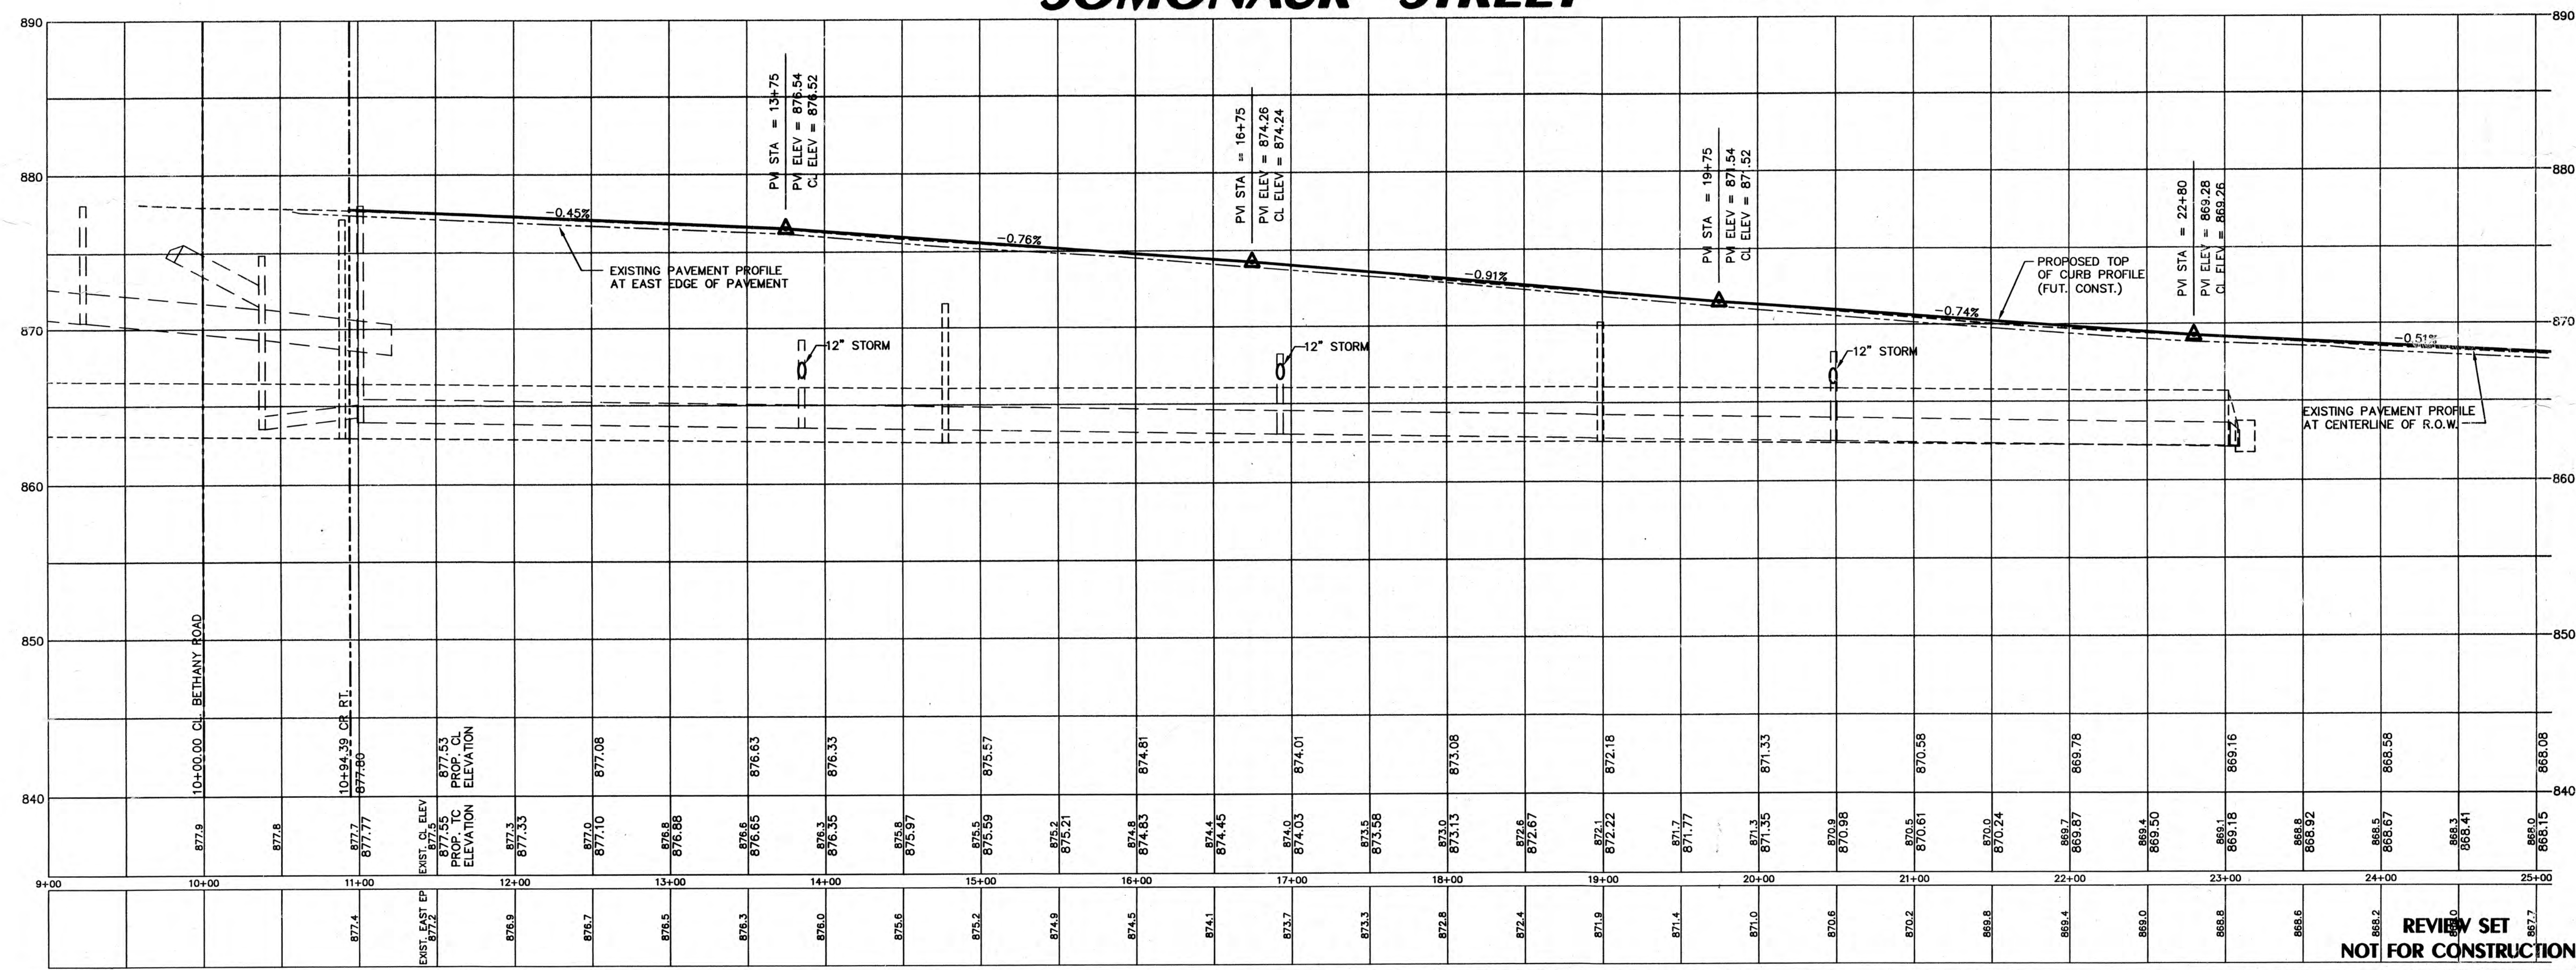

**INTECH CONSULTANTS, INC.**  
5413 WALNUT AVE. DOWNERS GROVE, ILL.  
ILLINOIS REGISTRATION No. 184-001040

**ENGINEERS  
SURVEYORS**

**WISEMAN-HUGHES ENTERPRISES**  
975 EAST 22nd STREET  
WHEATON, ILLINOIS

**RESTON PONDS**  
UNIT 2  
SYCAMORE, ILLINOIS

**PLAN & PROFILE**  
SOMONAUK STREET  
Sta. 9+00.00 TO Sta. 25+00.00

03/23/04  
01/28/04  
11/24/03

3  
2  
1

PER CITY REVIEW DATED 02/14/04  
PER CITY REVIEW DATED 01/03/04  
NO REVISION ON THIS SHEET

DATE  
NO.

2/28/03  
1

REVISION

DRAWN  
DCK  
DESIGNED  
WB/JWS

SCALE  
HORIZ. 1" = 50'  
VERT. 1" = 5'

SHEET  
7  
OF  
26

DATE  
2/28/03

PROJECT NO.  
2001.029-2

REVIEW SET  
NOT FOR CONSTRUCTION

BY  
WB/JWS



DATE  
2/28/03

PROJECT NO.  
2001.029-2


C:\land Projects 32001-029\dwg\UNIT2\2001-29FINAL2.DWG, SOMONAUK.P01, 03/24/2004 12:29:49 PM, BY DCK

CAD JOB : 2001-29FINAL2

SOMONAUK STREET Sta. 9+00.00 TO Sta. 25+00.00

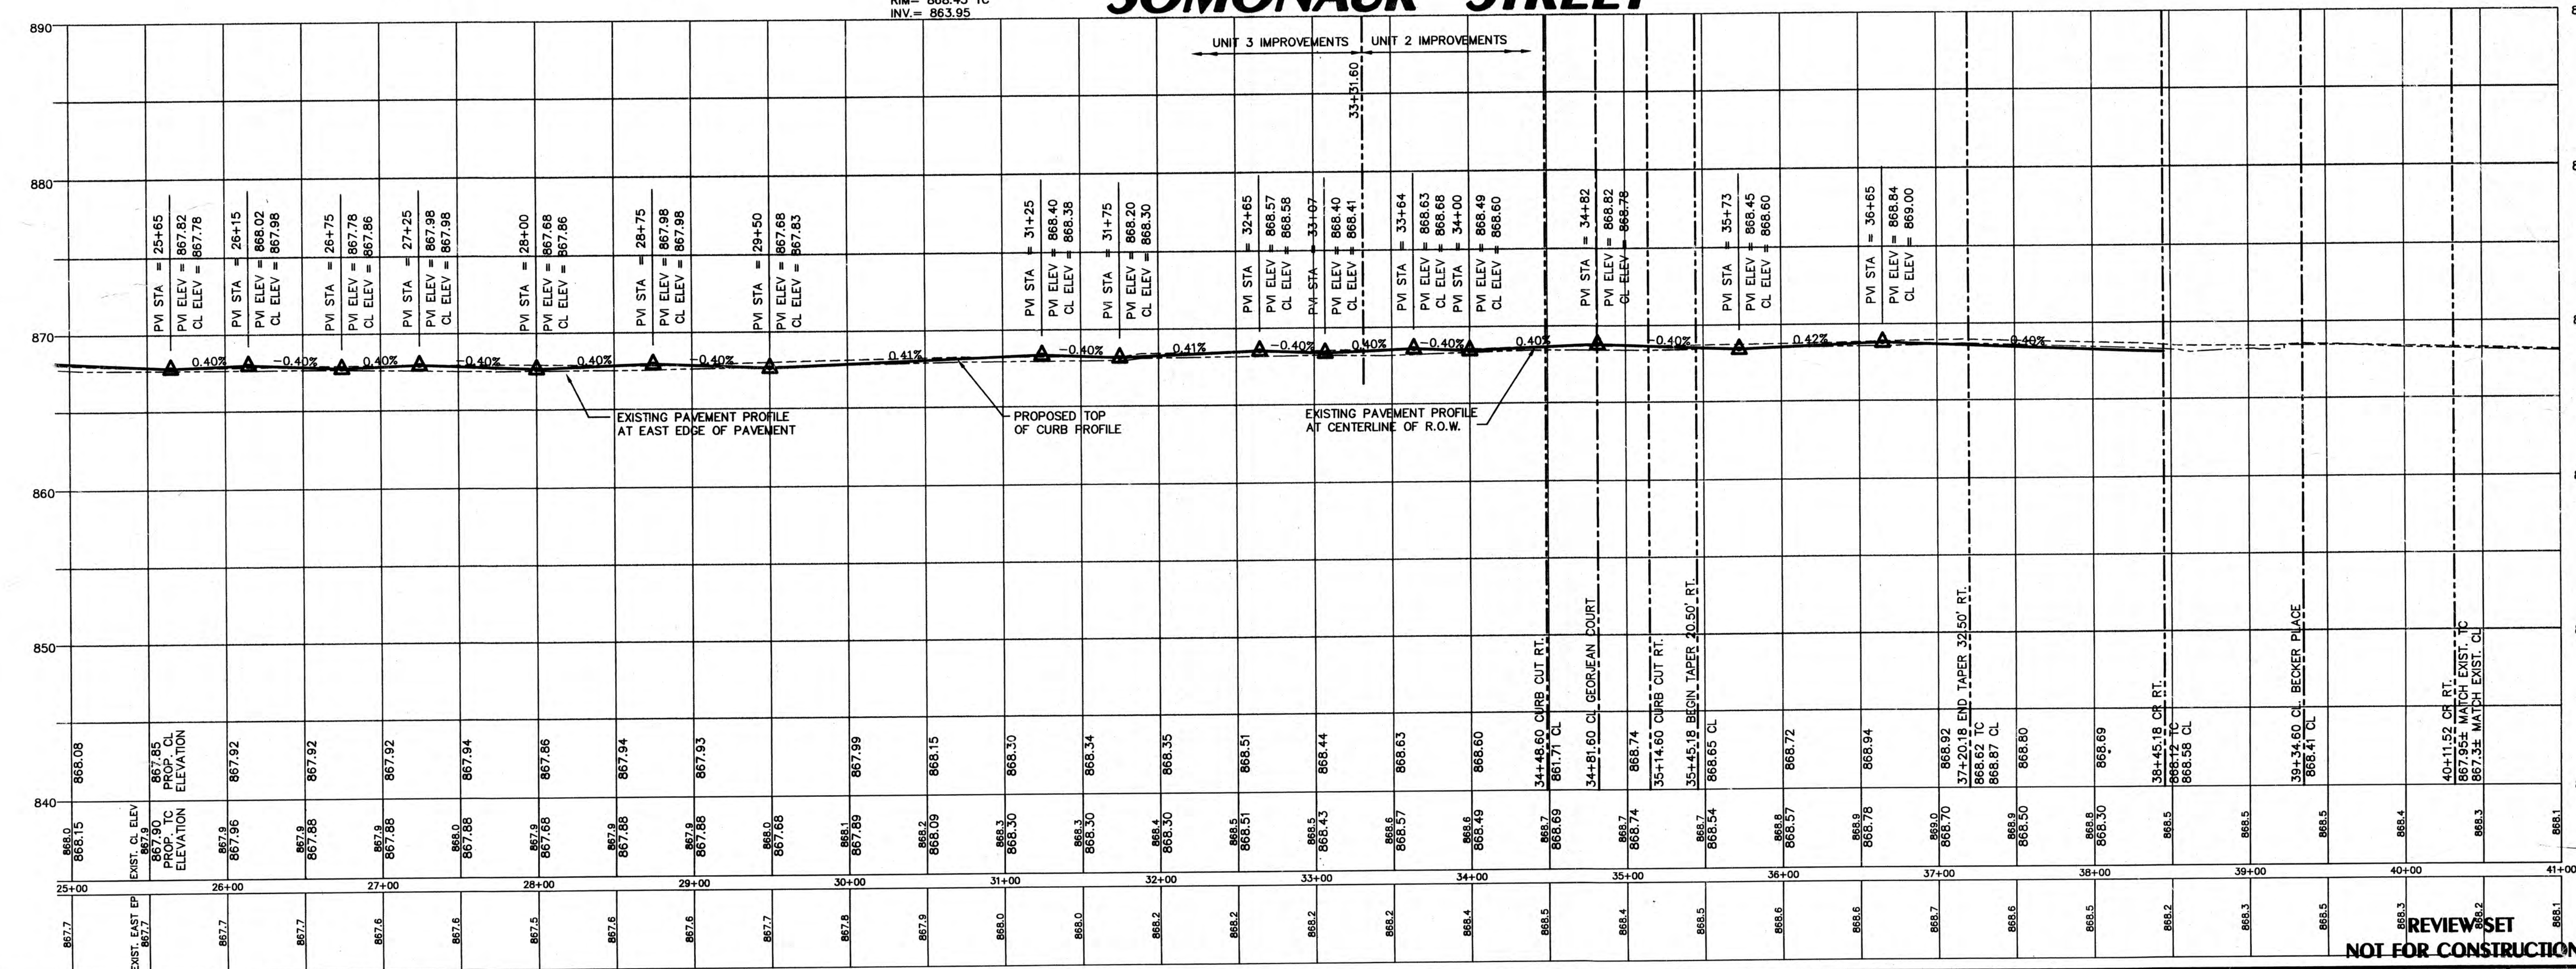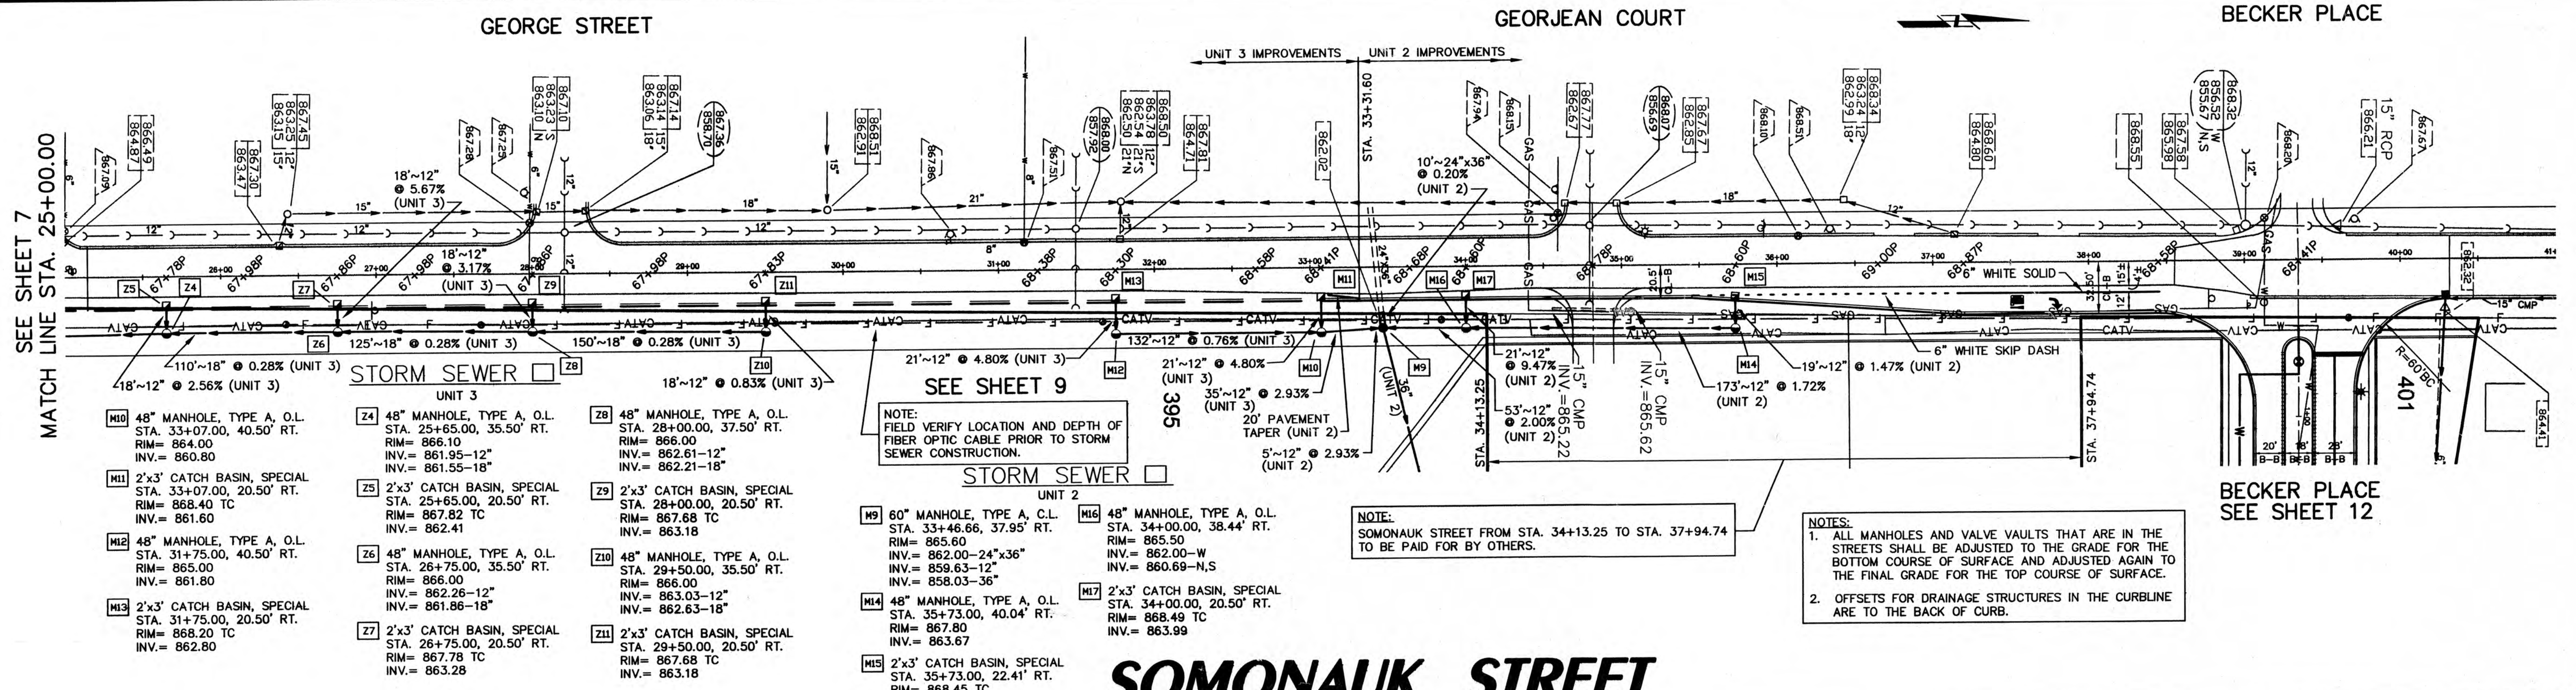

SOMONAUK STREET SEE SHEET 8

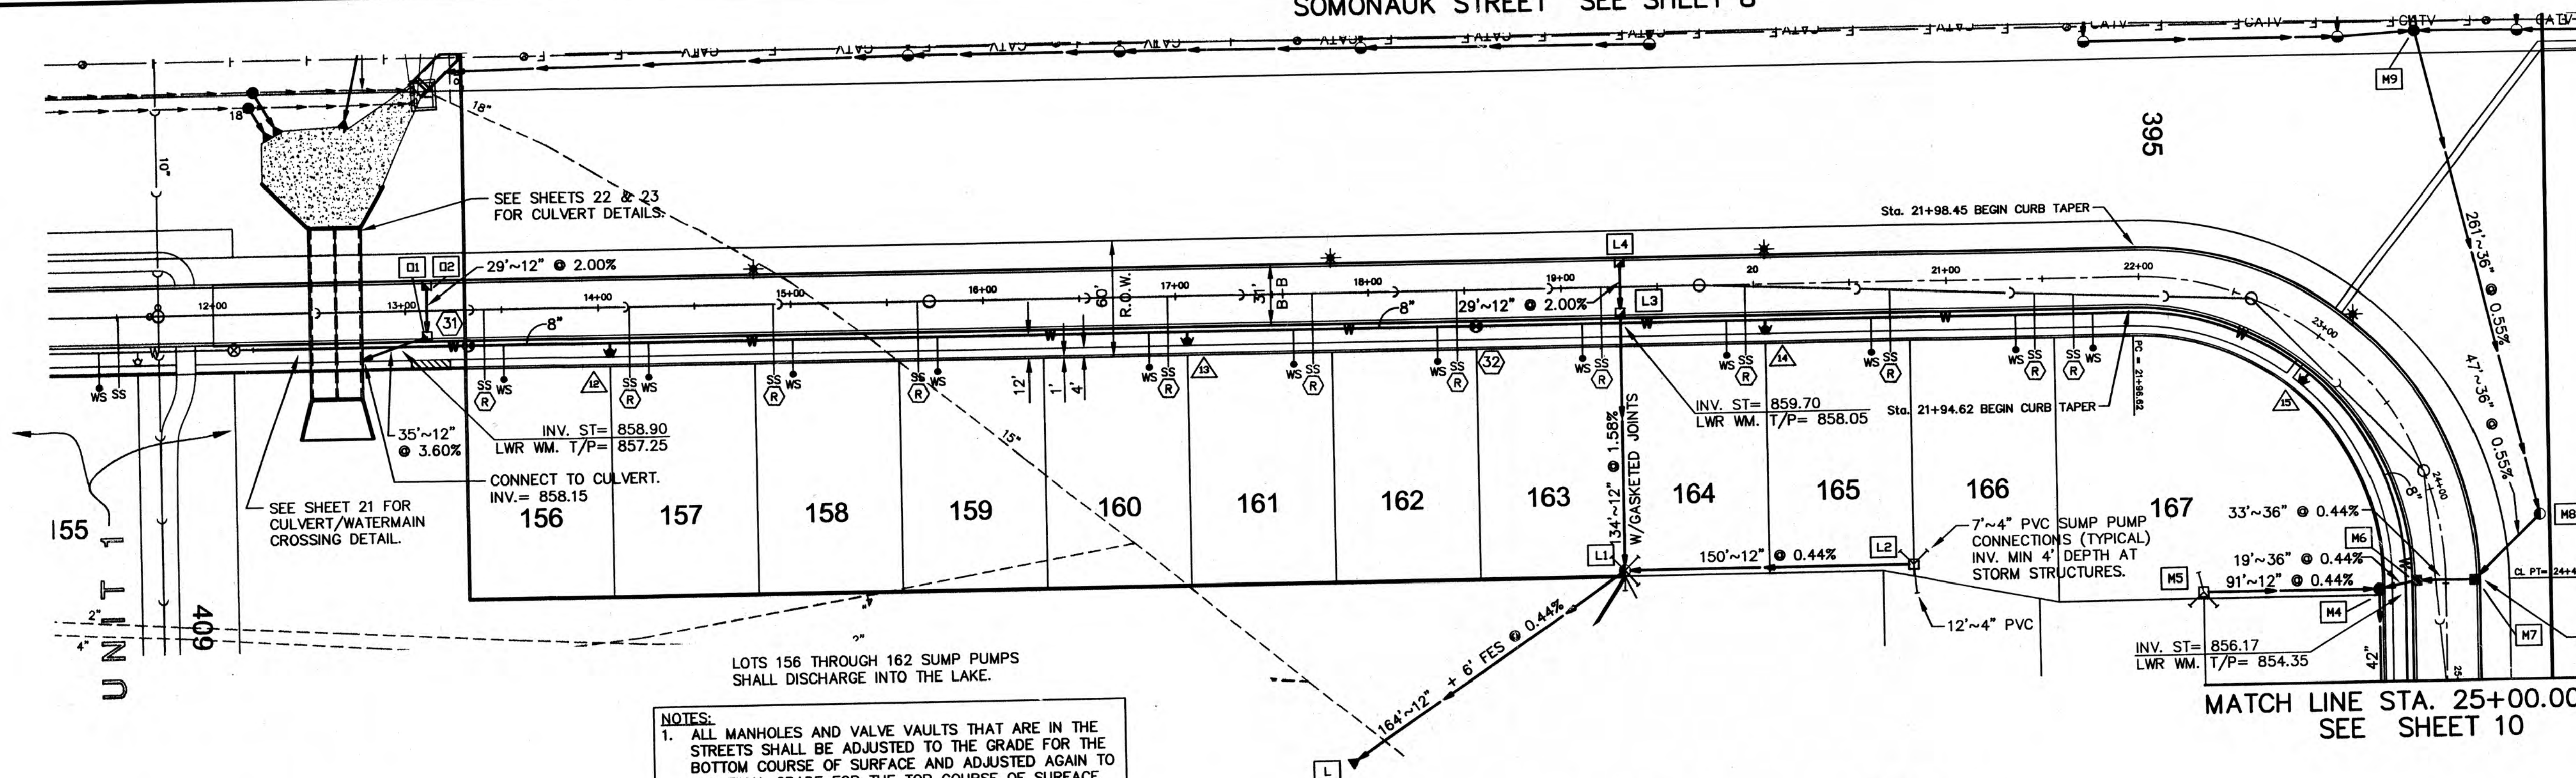


# STORM SEWER

- L1 12" FLARED END SECTION  
INV. = 855.00
- L2 48" MANHOLE, TYPE A, O.L.  
RIM = 862.10  
INV. = 857.64
- L3 INLET, TYPE A  
RIM = 862.30  
INV. = 858.30
- L4 2'x3' CATCH BASIN, SPECIAL  
STA. 19+30.78, 15.50' LT.  
RIM = 864.84 TC  
INV. = 859.76
- L5 2'x3' CATCH BASIN, SPECIAL  
STA. 19+30.78, 15.50' LT.  
RIM = 864.84 TC  
INV. = 860.34
- M1 60" CATCH BASIN, TYPE A, O.L.  
STA. 24+48.15, 17.50' RT.  
RIM = 862.07 TC  
INV. = 856.19
- M2 60" CATCH BASIN, TYPE A, O.L.  
STA. 24+48.15, 17.50' LT.  
RIM = 862.07 TC  
INV. = 856.34
- M3 60" MANHOLE, TYPE A, O.L.  
STA. 24+22.84, 52.05' LT.  
RIM = 861.50  
INV. = 856.60
- M4 60" MANHOLE, TYPE A, C.L.  
RIM = 865.60  
INV. = 862.00-24"x36"
- M5 2'x3' CATCH BASIN, SPECIAL  
STA. 19+30.78, 15.50' LT.  
RIM = 864.84 TC  
INV. = 859.63-12"
- M6 2'x3' CATCH BASIN, SPECIAL  
STA. 19+30.78, 15.50' LT.  
RIM = 864.84 TC  
INV. = 858.03-36"
- M7 CORE AND GROUT AT BOX  
CULVERT.  
INV. = 858.15-12"
- M8 48" CATCH BASIN, TYPE A  
STA. 13+10.99, 15.50' RT.  
RIM = 864.49 TC  
INV. = 859.41
- M9 2'x3' CATCH BASIN, SPECIAL  
STA. 13+10.99, 15.50' LT.  
RIM = 864.49 TC  
INV. = 859.99

- NOTES:
1. ALL MANHOLES AND VALVE VAULTS THAT ARE IN THE STREETS SHALL BE ADJUSTED TO THE GRADE FOR THE BOTTOM COURSE OF SURFACE AND ADJUSTED AGAIN TO THE FINAL GRADE FOR THE TOP COURSE OF SURFACE.
  2. OFFSETS FOR DRAINAGE STRUCTURES IN THE CURBLINE ARE TO THE BACK OF CURB.

## FULTON LANE

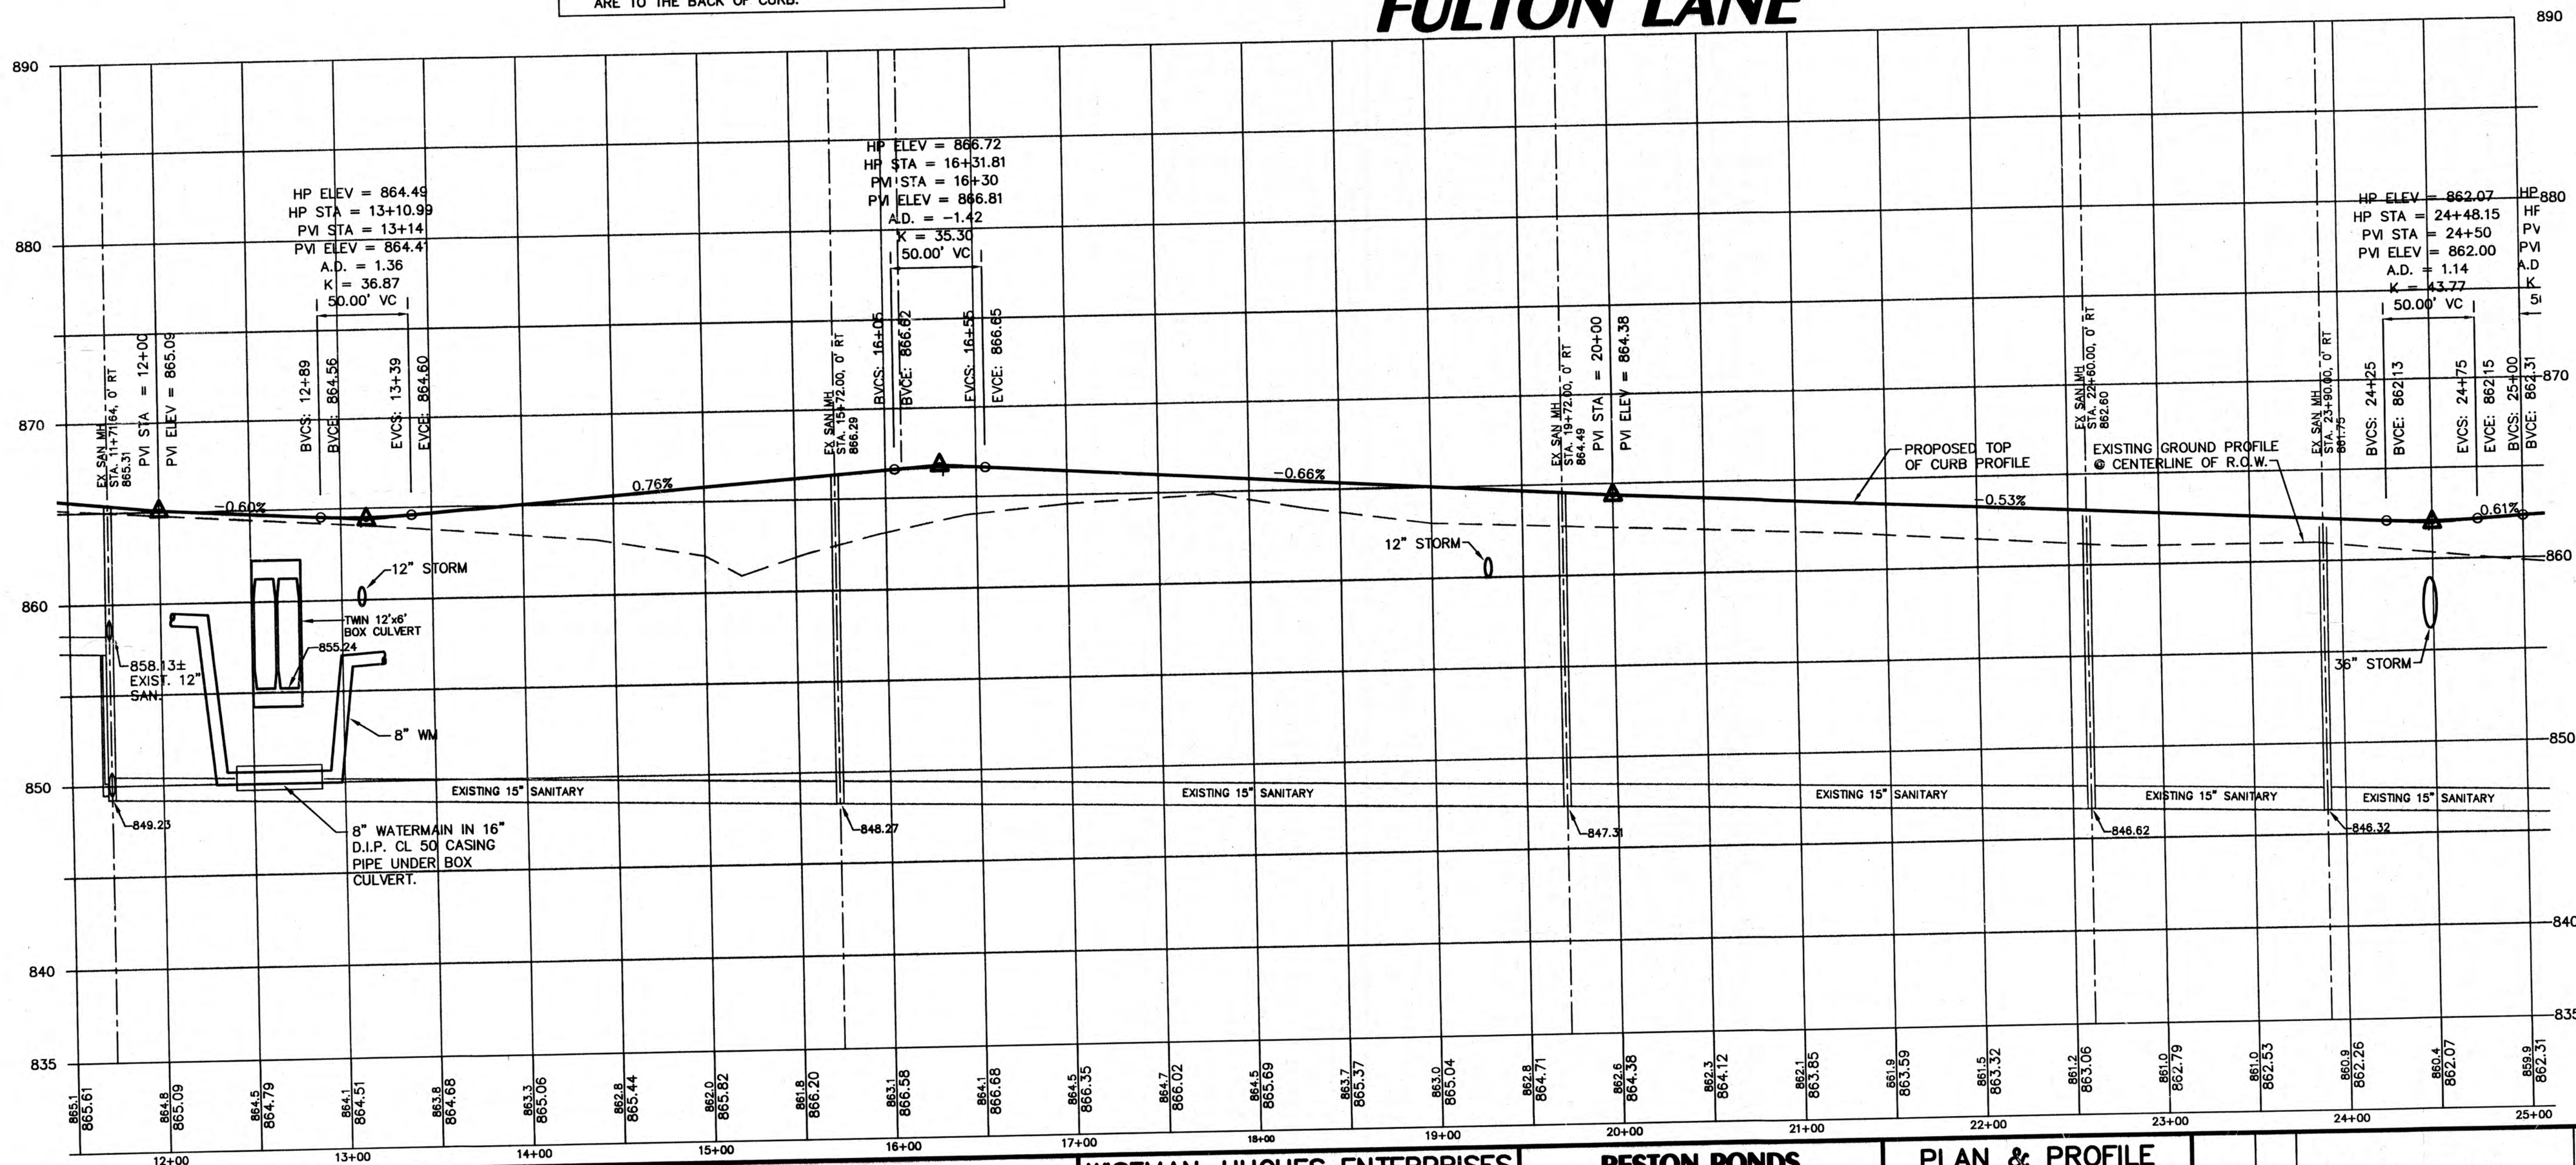

# HYDRANTS

- △ FIRE HYDRANT  
STA. 14+05.78, 23' RT.  
FIN. GRD. = 855.5
- △ FIRE HYDRANT  
STA. 17+05.78, 23' RT.  
FIN. GRD. = 866.7
- △ FIRE HYDRANT  
STA. 20+05.78, 23' RT.  
FIN. GRD. = 864.7
- △ FIRE HYDRANT  
STA. 23+08.23, 23.71' RT.  
FIN. GRD. = 863.1

# VALVES

- ① 8" VALVE IN 48" VAULT  
STA. 13+30.00, 21' RT.  
RIM = 864.70
- ② 8" VALVE IN 48" VAULT  
STA. 18+55.00, 21' RT.  
RIM = 865.50

REVIEW SET  
NOT FOR CONSTRUCTION

**INTECH CONSULTANTS, INC.**  
5413 WALNUT AVE. DOWNERS GROVE, ILL.  
ILLINOIS REGISTRATION NO. 184-001040

**ENGINEERS  
SURVEYORS**


**WISEMAN-HUGHES ENTERPRISES**  
975 EAST 22nd STREET  
WHEATON, ILLINOIS

**RESTON PONDS  
UNIT 2  
SYCAMORE, ILLINOIS**

**PLAN & PROFILE  
FULTON LANE**  
Sta. 12+00.00 TO Sta. 25+00.00

03/23/04 3 PER CITY REVIEW DATED 02/14/04  
01/28/04 2 PER CITY REVIEW DATED 01/03/04  
01/24/03 1 PER CITY REVIEW DATED 10/31/03

**DRAWN  
DCK**  
**DESIGNED  
WB/JWS**  
**DATE  
2/28/03**  
**SHEET  
9**  
**PROJECT  
2001.029**

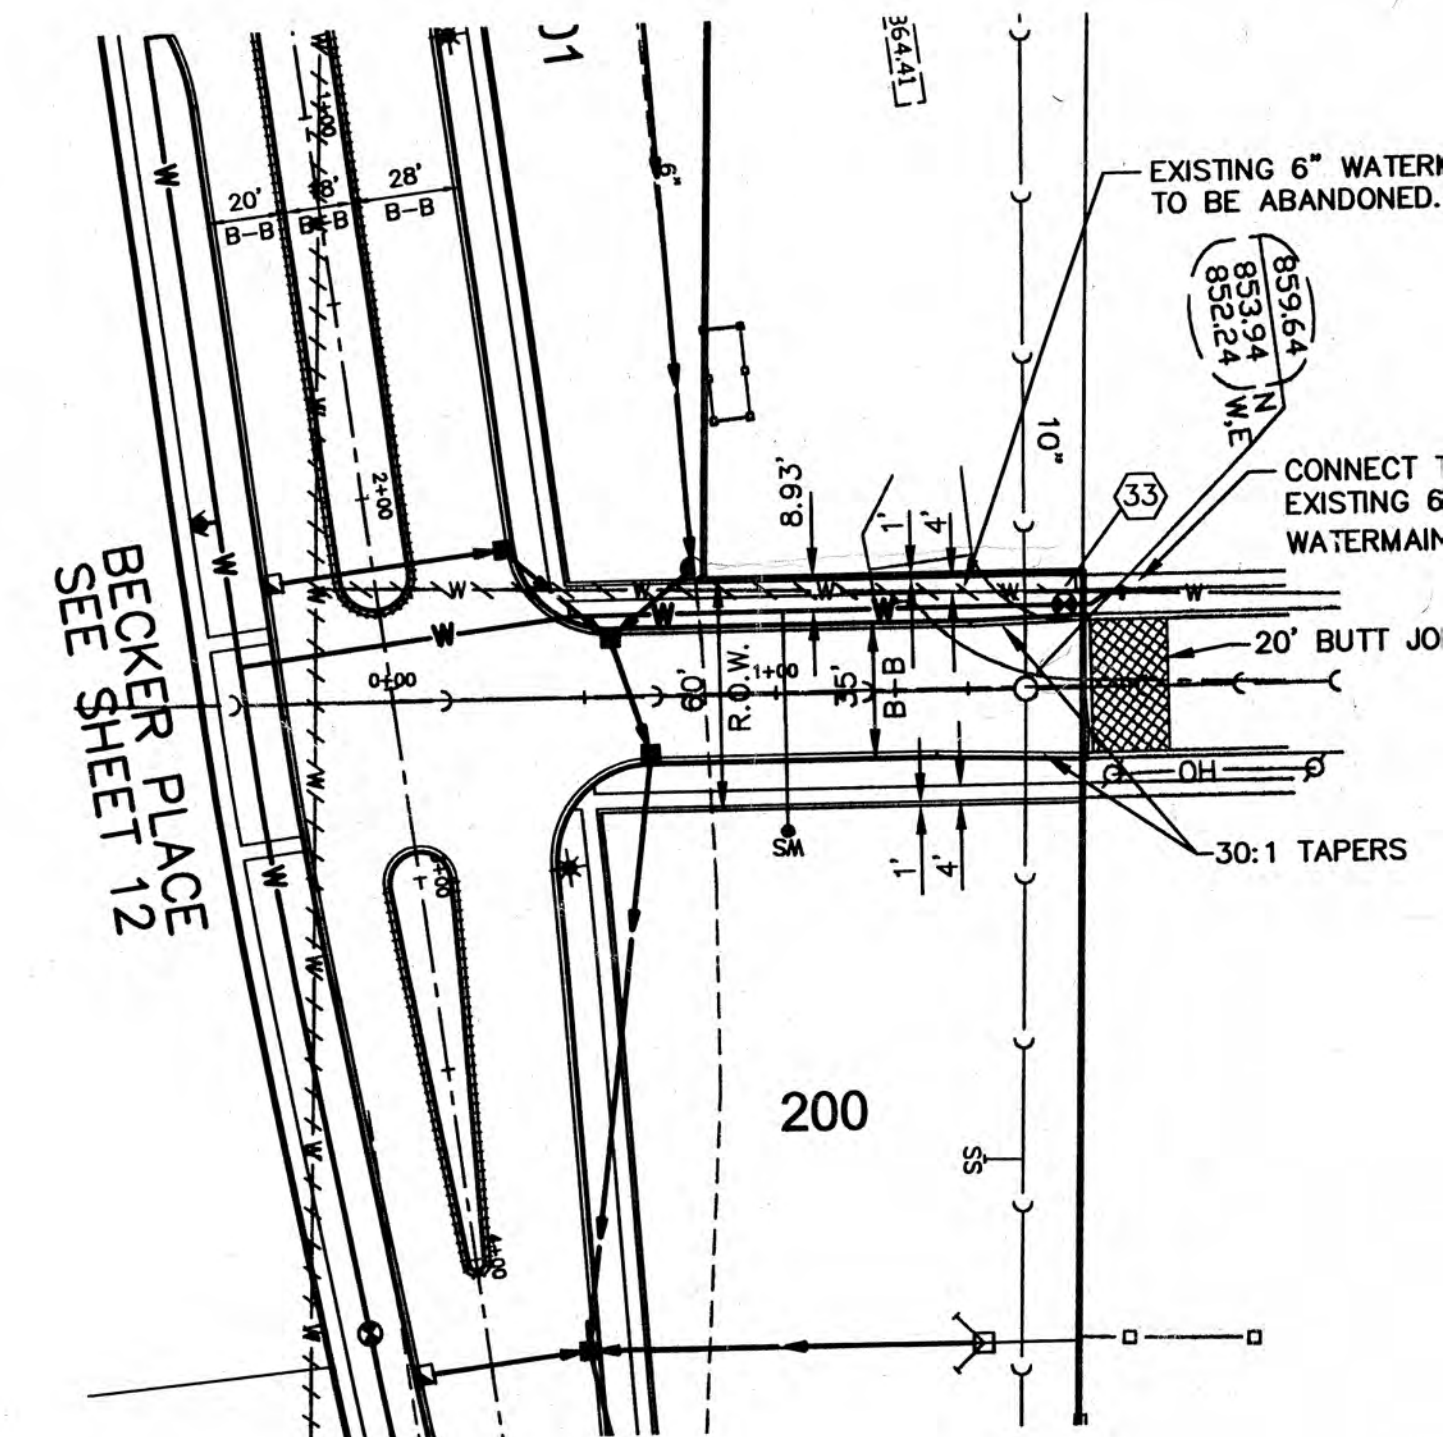


STORM SEWER ☐

- VALVES 

- HYDRANTS
- $\Delta$

-  FIRE HYDRANT  
STA. 31+62.25, 26' LT  
FIN. GRD.= 858.10

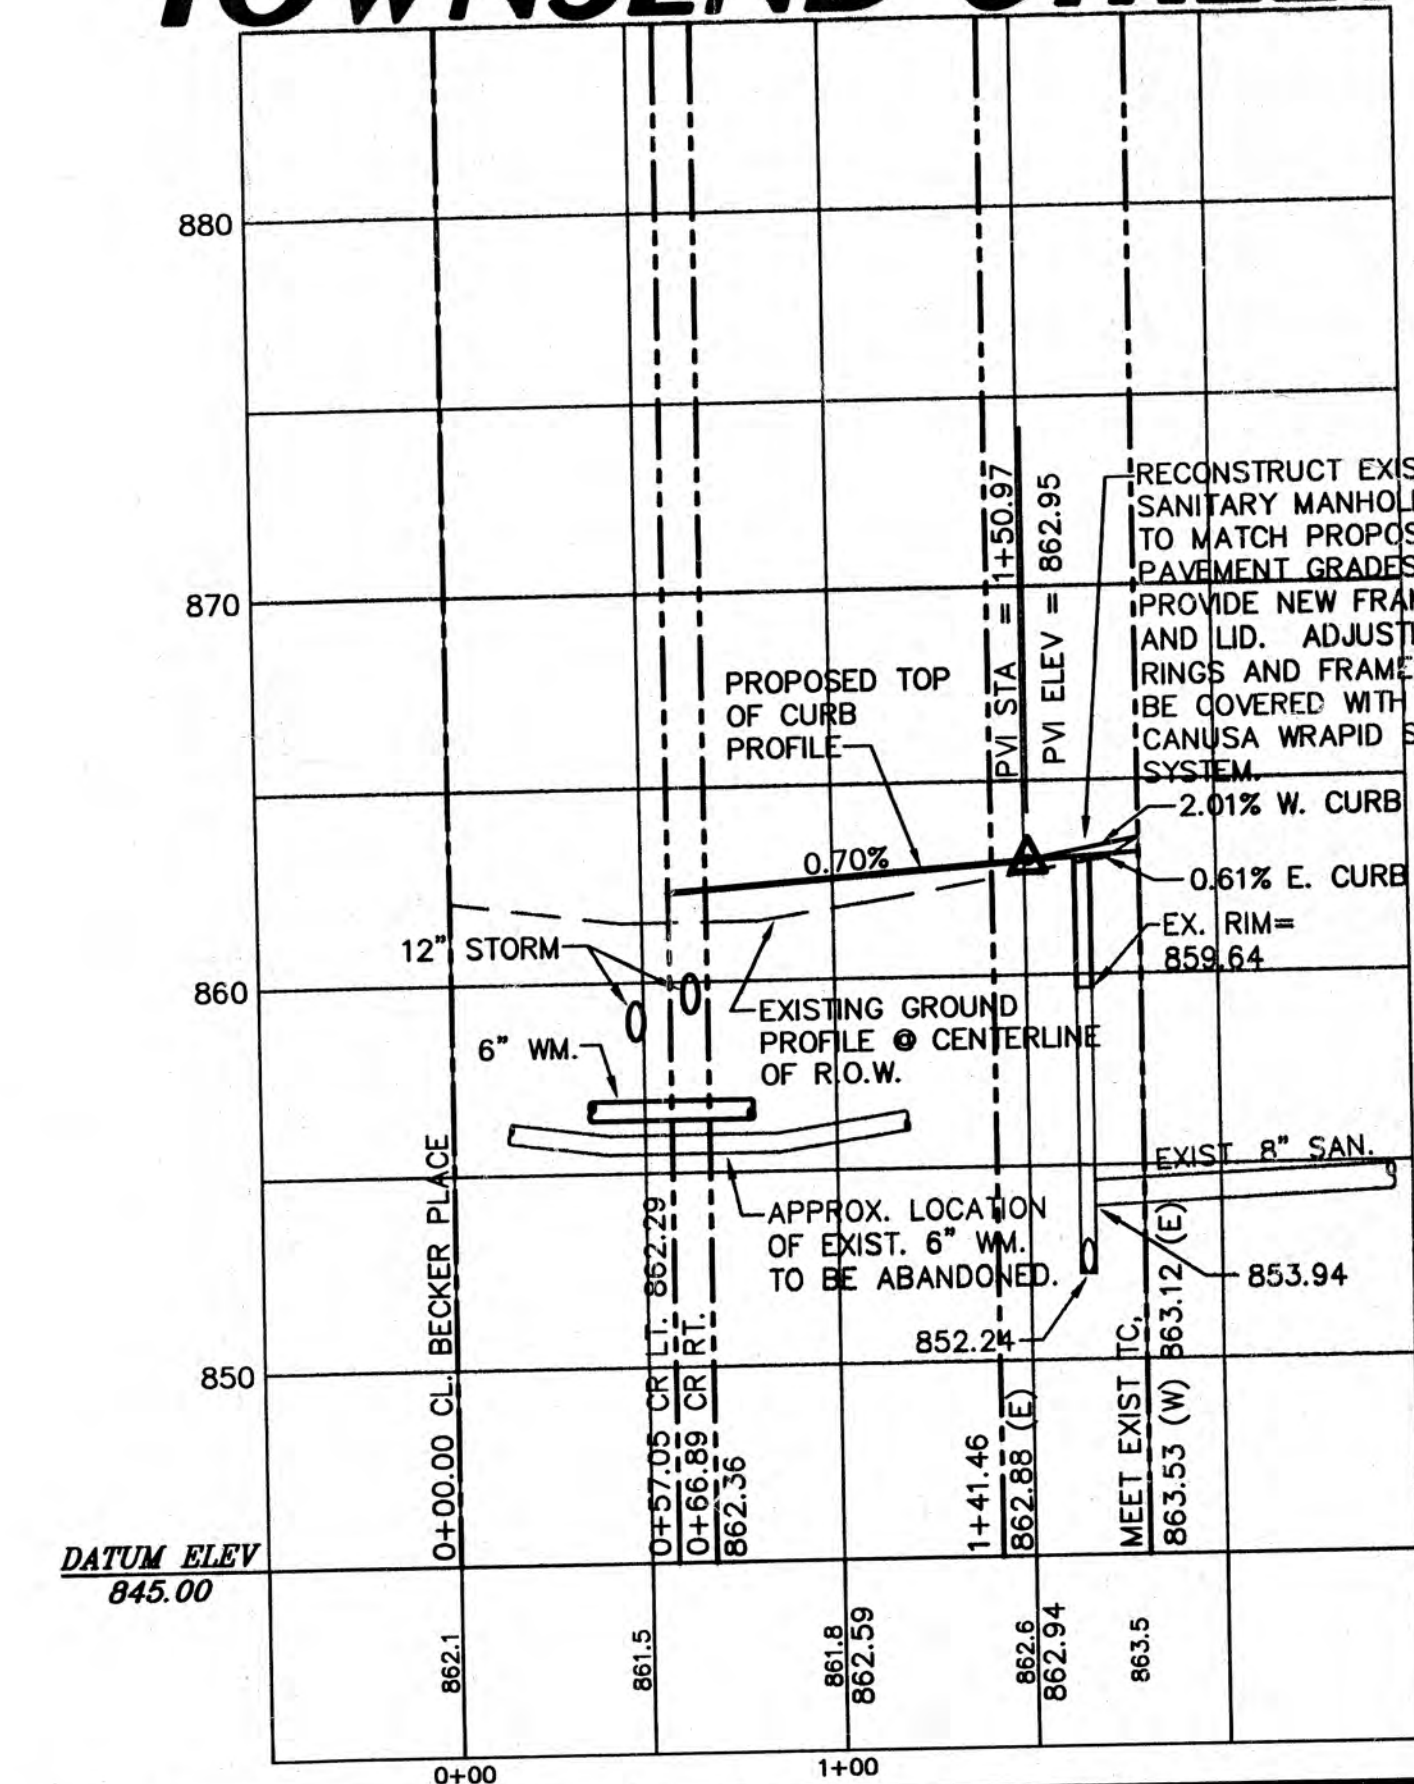

**PLAN & PROFILE**  
**WILD ST. & TOWNSEND ST.**  
Sta. 25+00.00 TO Sta. 33+60.13


|          |    |                                |                                  |   |
|----------|----|--------------------------------|----------------------------------|---|
| 03/23/04 | 3  | PER CITY REVIEW DATED 02/14/04 | DCK<br>DCK<br>DCK<br>DCK         | <b>DRAWN</b><br><b>DCK</b><br><b>SCALE</b> 1" = 50'<br><b>HORIZ.</b> 1" = 50'<br><b>VERT.</b> 1" = 5'<br><b>SHEET</b> 10 |
| 01/28/04 | 2  | PER CITY REVIEW DATED 01/23/04 |                                  |   |
| 11/24/03 | 1  | PER CITY REVIEW DATED 10/31/03 |                                  |   |
|          | NO | REVISION                       |                                  |   |
|          |    |                                | <b>DESIGNED</b><br><b>WB/JWS</b> | <b>DATE</b> 2/28/03<br><b>PROJECT</b> 20                                                                                 |

# ENGINEERS SURVEYORS

**RESTON PONDS  
UNIT 2  
SYCAMORE, ILLINOIS**

**PLAN & PROFILE**  
**WILD ST. & TOWNSEND ST.**  
Sta. 25+00.00 TO Sta. 33+60.13



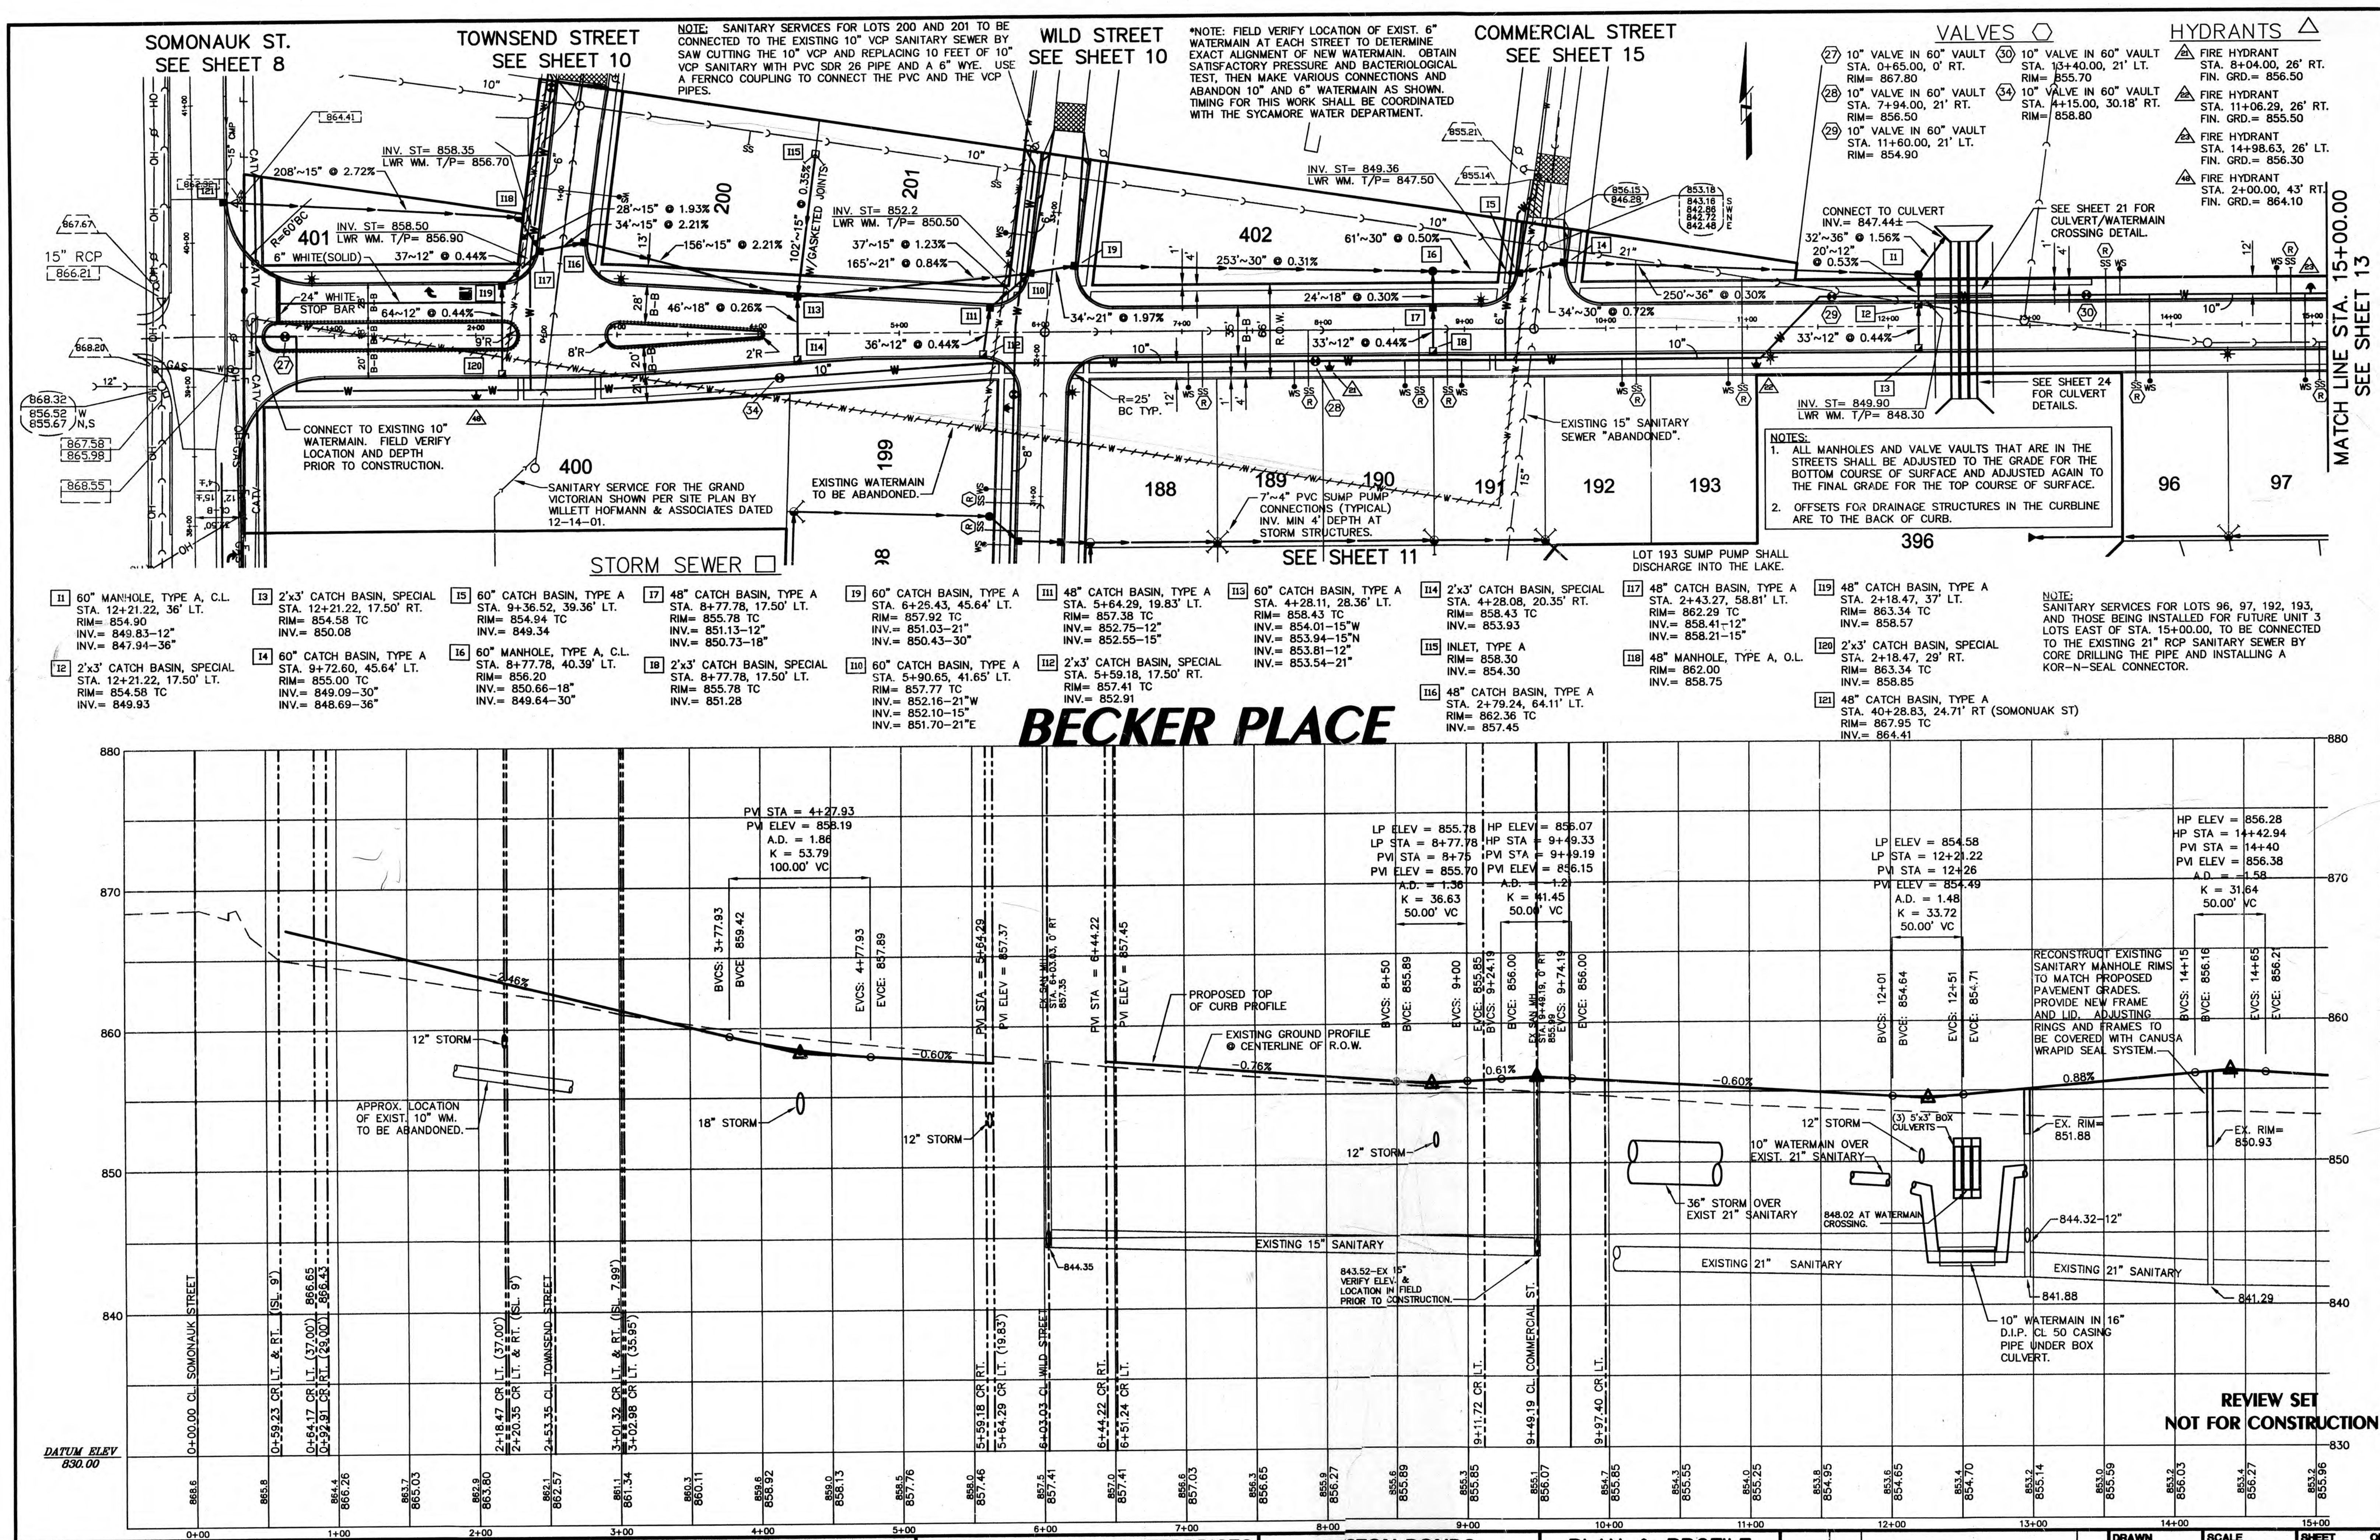

**INTECH CONSULTANTS, INC.**  
5413 WALNUT AVE. DOWNERS GROVE, ILL.  
ILLINOIS REGISTRATION No. 184-001040

**ENGINEERS  
SURVEYORS**

**WISEMAN-HUGHES ENTERPRISES**  
975 EAST 22nd STREET  
WHEATON, ILLINOIS

**RESTON PONDS  
UNIT 2  
SYCAMORE, ILLINOIS**

**PLAN & PROFILE  
BECKER PLACE**  
Sta. 0+00.00 TO Sta. 15+00.00

|          |     |                                |
|----------|-----|--------------------------------|
| 03/23/04 | 3   | NO REVISION ON THIS SHEET      |
| 01/28/04 | 2   | PER CITY REVIEW DATED 01/03/04 |
| 11/24/03 | 1   | PER CITY REVIEW DATED 10/31/03 |
| DATE     | NO. | REVISION                       |

**DRAWN**  
DCK  
**DESIGNED**  
WB/JWS  
**BY**

**SCALE**  
HORIZ. 1" = 50'  
VERT. 1" = 5'  
**DATE**  
2/28/03


**SHEET**  
12  
OF  
26  
**PROJECT NO.**  
2001.029-2

C:\land Projects 32001-029\dwg\UNIT2\2001-29FINAL2.DWG, BECKER PP1-UNIT2, 03/24/2004 08:42:22 AM, BY DCK

CAD JOB : 2001-29PP1-2

BECKER PLACE Sta. 0+00.00 TO Sta. 15+00.00




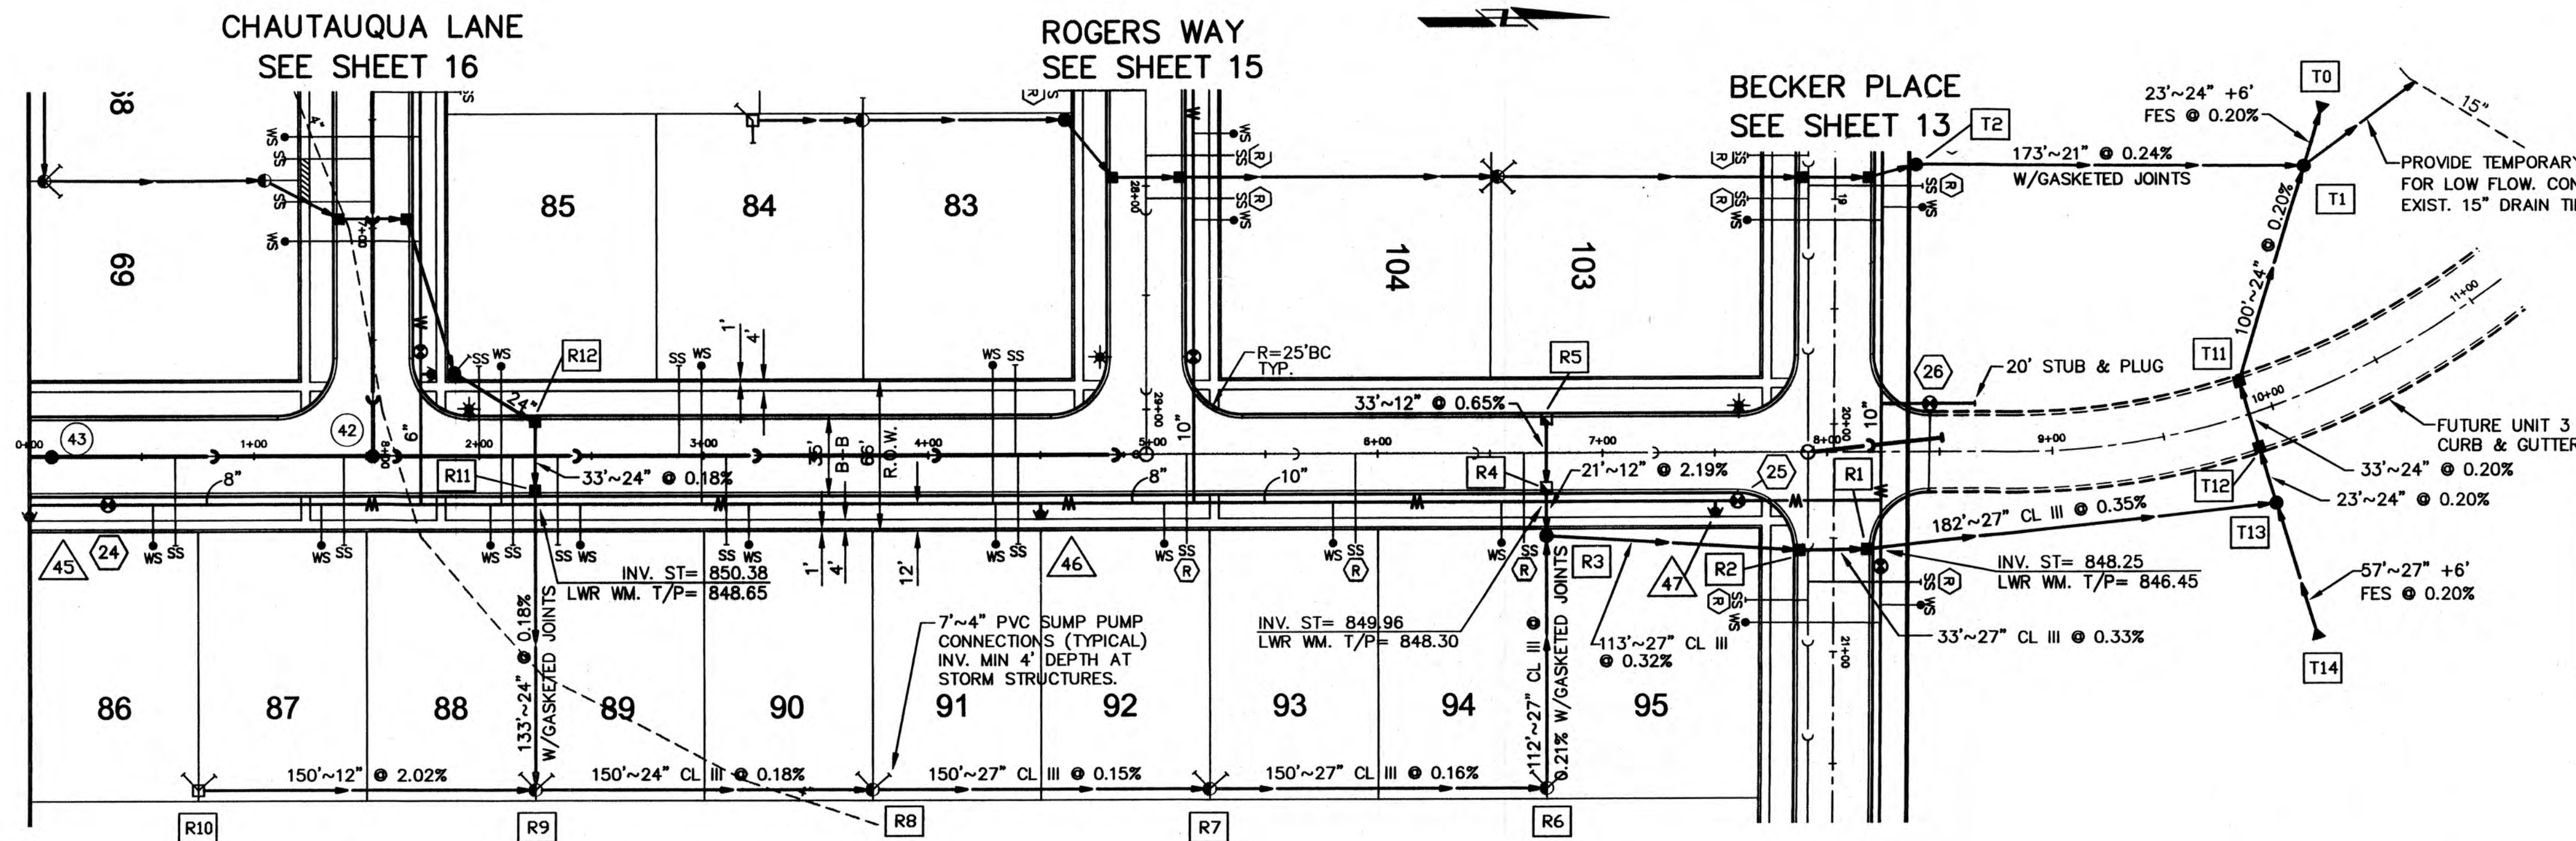

NOTES:  
 1. ALL MANHOLES AND VALVE VAULTS THAT ARE IN THE STREETS SHALL BE ADJUSTED TO THE GRADE FOR THE BOTTOM COURSE OF SURFACE, AND ADJUSTED AGAIN TO THE FINAL GRADE FOR THE TOP COURSE OF SURFACE.  
 2. OFFSETS FOR DRAINAGE STRUCTURES IN THE CURBLINE ARE TO THE BACK OF CURB.

| VALVES   | HYDRANTS   |
|---|---|
| <p>24 8" VALVE IN 48" VAULT<br/>STA. 0+35.00, 21' RT<br/>RIM= 857.5</p> <p>25 10" VALVE IN 60" VAULT<br/>STA. 7+60.13, 21' RT<br/>RIM= 855.8</p> <p>26 10" VALVE IN 60" VAULT<br/>STA. 8+45.67, 21' RT<br/>RIM= 855.5</p> | <p>45 FIRE HYDRANT<br/>STA. 0+00.00, 26' RT<br/>FIN. GRD.= 857.8</p> <p>46 FIRE HYDRANT<br/>STA. 4+50.00, 26' RT<br/>FIN. GRD.= 856.5</p> <p>47 FIRE HYDRANT<br/>STA. 7+50.13, 26' RT<br/>FIN. GRD.= 855.9</p> |

## BAILEY ROAD

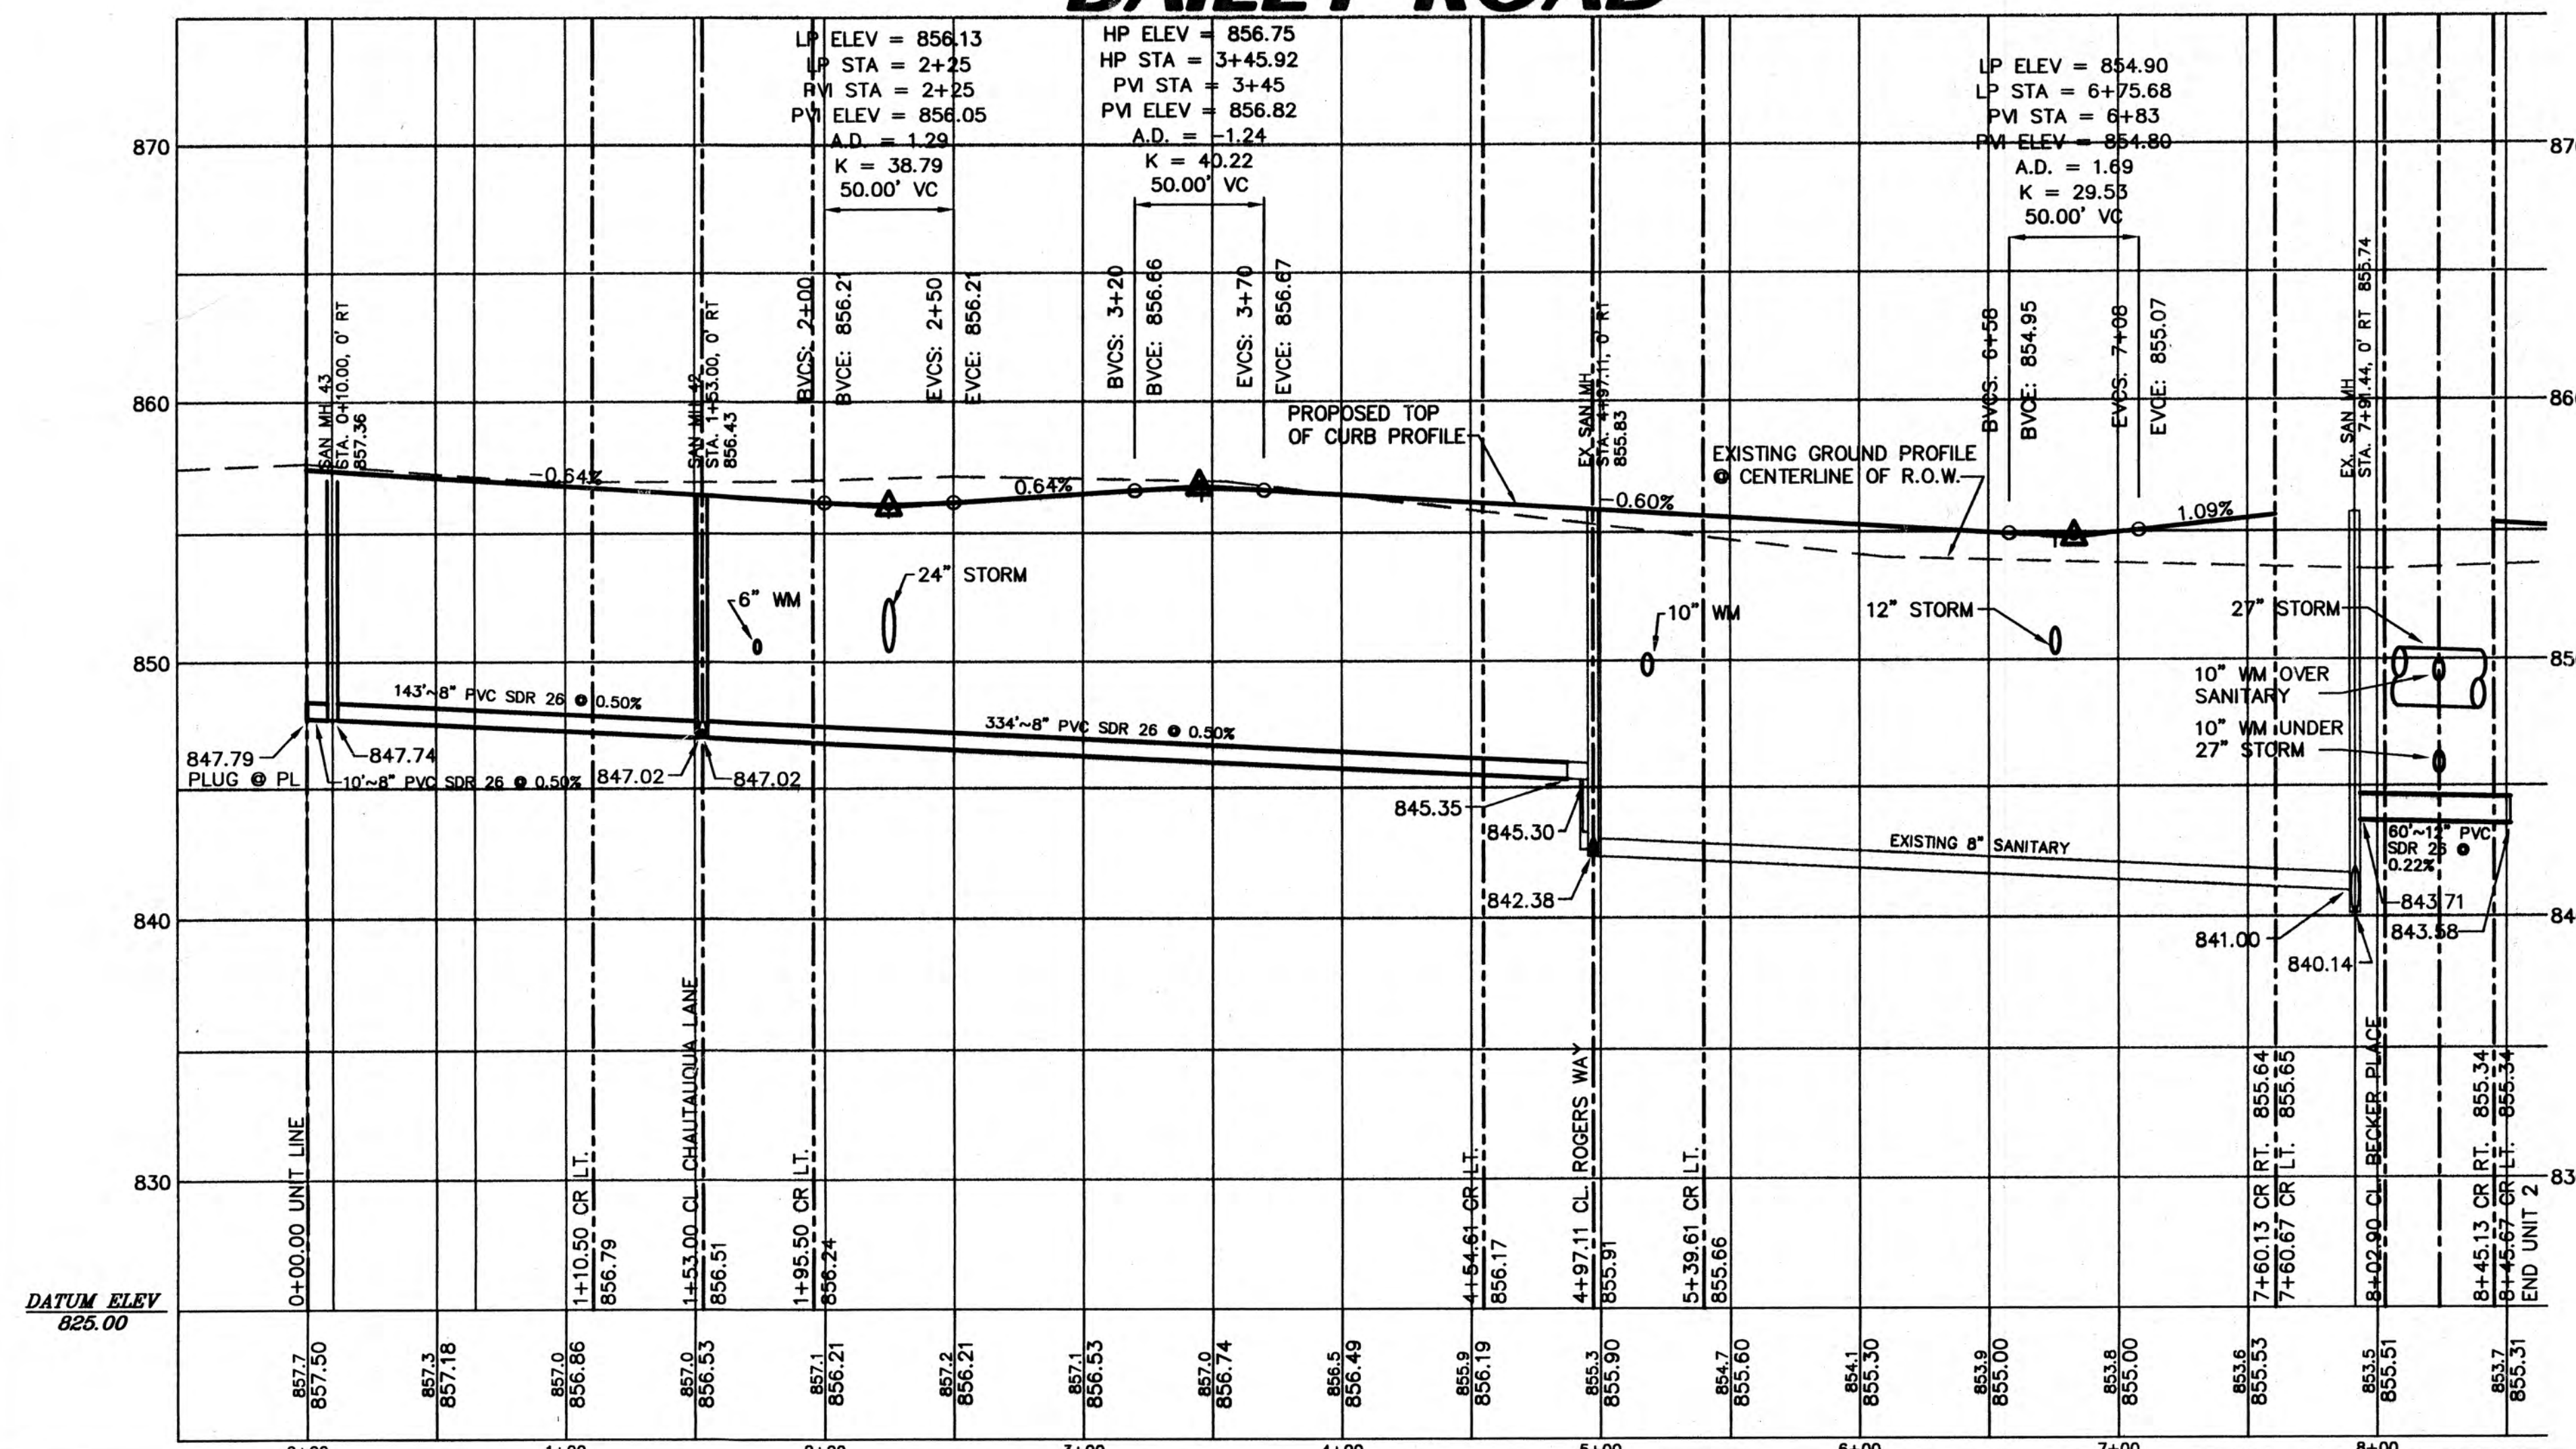

### STORM SEWER

|   |   |
|---|---|
| <p>R1 60" CATCH BASIN, TYPE A<br/>STA. 8+20.13, 42.34' RT<br/>RIM= 856.07 TC<br/>INV.= 848.51</p> <p>R2 60" CATCH BASIN, TYPE A<br/>STA. 7+85.13, 42.66' RT<br/>RIM= 856.07 TC<br/>INV.= 848.62</p> <p>R3 60" MANHOLE, TYPE A, C.L.<br/>STA. 6+75.00, 36' RT<br/>RIM= 855.40<br/>INV.= 849.98-12"<br/>INV.= 848.98-27"</p> <p>R4 2x3 CATCH BASIN, SPECIAL<br/>STA. 6+75.00, 17.50' RT<br/>RIM= 854.90 TC<br/>INV.= 850.19</p> <p>R5 2x3 CATCH BASIN, SPECIAL<br/>STA. 6+75.00, 17.50' LT<br/>RIM= 854.90 TC<br/>INV.= 850.40</p> <p>R6 60" MANHOLE, TYPE A, O.L.<br/>RIM= 855.00<br/>INV.= 849.22</p> <p>R7 60" MANHOLE, TYPE A, O.L.<br/>RIM= 855.20<br/>INV.= 849.46</p> <p>R8 60" MANHOLE, TYPE A, O.L.<br/>RIM= 855.70<br/>INV.= 849.88-24"<br/>INV.= 849.68-27"</p> <p>R9 60" MANHOLE, TYPE A, O.L.<br/>RIM= 856.00<br/>INV.= 852.10-12"<br/>INV.= 850.15-24"</p> | <p>R10 24" INLET, TYPE A<br/>RIM= 857.60<br/>INV.= 853.60</p> <p>R11 60" CATCH BASIN, TYPE A<br/>STA. 2+25.00, 17.50' RT<br/>RIM= 856.13 TC<br/>INV.= 850.39</p> <p>R12 48" CATCH BASIN, TYPE A<br/>STA. 2+25.00, 17.50' LT<br/>RIM= 856.13 TC<br/>INV.= 850.45</p> <p>T0 21" FLARED END SECTION<br/>STA. 10+98.24, 111.94' LT<br/>INV.= 847.50</p> <p>T1 60" MANHOLE, TYPE A, O.L.<br/>STA. 10+66.78, 92.68' LT.<br/>RIM= 853.10<br/>INV.= 847.55</p> <p>T2 60" MANHOLE, TYPE A, C.L.<br/>RIM= 856.10<br/>INV.= 847.92</p> <p>T11 48" CATCH BASIN, TYPE A<br/>STA. 9+89.22, 17.50' LT<br/>RIM= 854.50 TC<br/>INV.= 847.75</p> <p>T12 48" CATCH BASIN, TYPE A<br/>STA. 9+89.22, 17.50' RT<br/>RIM= 854.50 TC<br/>INV.= 847.82</p> <p>T13 60" MANHOLE, TYPE A, C.L.<br/>STA. 9+89.22, 40.46' RT.<br/>RIM= 854.20<br/>INV.= 847.87</p> <p>T14 27" FLARED END SECTION<br/>STA. 9+89.22, 103.15' RT.<br/>INV.= 848.00</p> |
|---|---|

**INTECH CONSULTANTS, INC.**  
 5413 WALNUT AVE. DOWNERS GROVE, ILL.  
 ILLINOIS REGISTRATION No. 184-001040

**ENGINEERS  
SURVEYORS**

**WISEMAN-HUGHES ENTERPRISES**  
 975 EAST 22nd STREET  
 WHEATON, ILLINOIS


**RESTON PONDS  
UNIT 2  
SYCAMORE, ILLINOIS**

**PLAN & PROFILE  
BAILEY ROAD**  
 Sta. 0+00.00 TO Sta. 8+45.67


| DATE     | NO. | REVISION                       |
|----------|-----|--------------------------------|
| 03/23/04 | 3   | NO REVISION ON THIS SHEET      |
| 01/28/04 | 2   | PER CITY REVIEW DATED 01/03/04 |
| 11/24/03 | 1   | PER CITY REVIEW DATED 10/31/03 |

| DRAWN    | SCALE           | SHEET       |
|----------|-----------------|-------------|
| DKC      | HORIZ. 1" = 50' | 14          |
| DKC      | VERT. 1" = 5'   | 26          |
| DESIGNED | DATE            | PROJECT NO. |
| WB/JWS   | 2/28/03         | 2001.029-2  |

**REVIEW SET  
NOT FOR CONSTRUCTION**

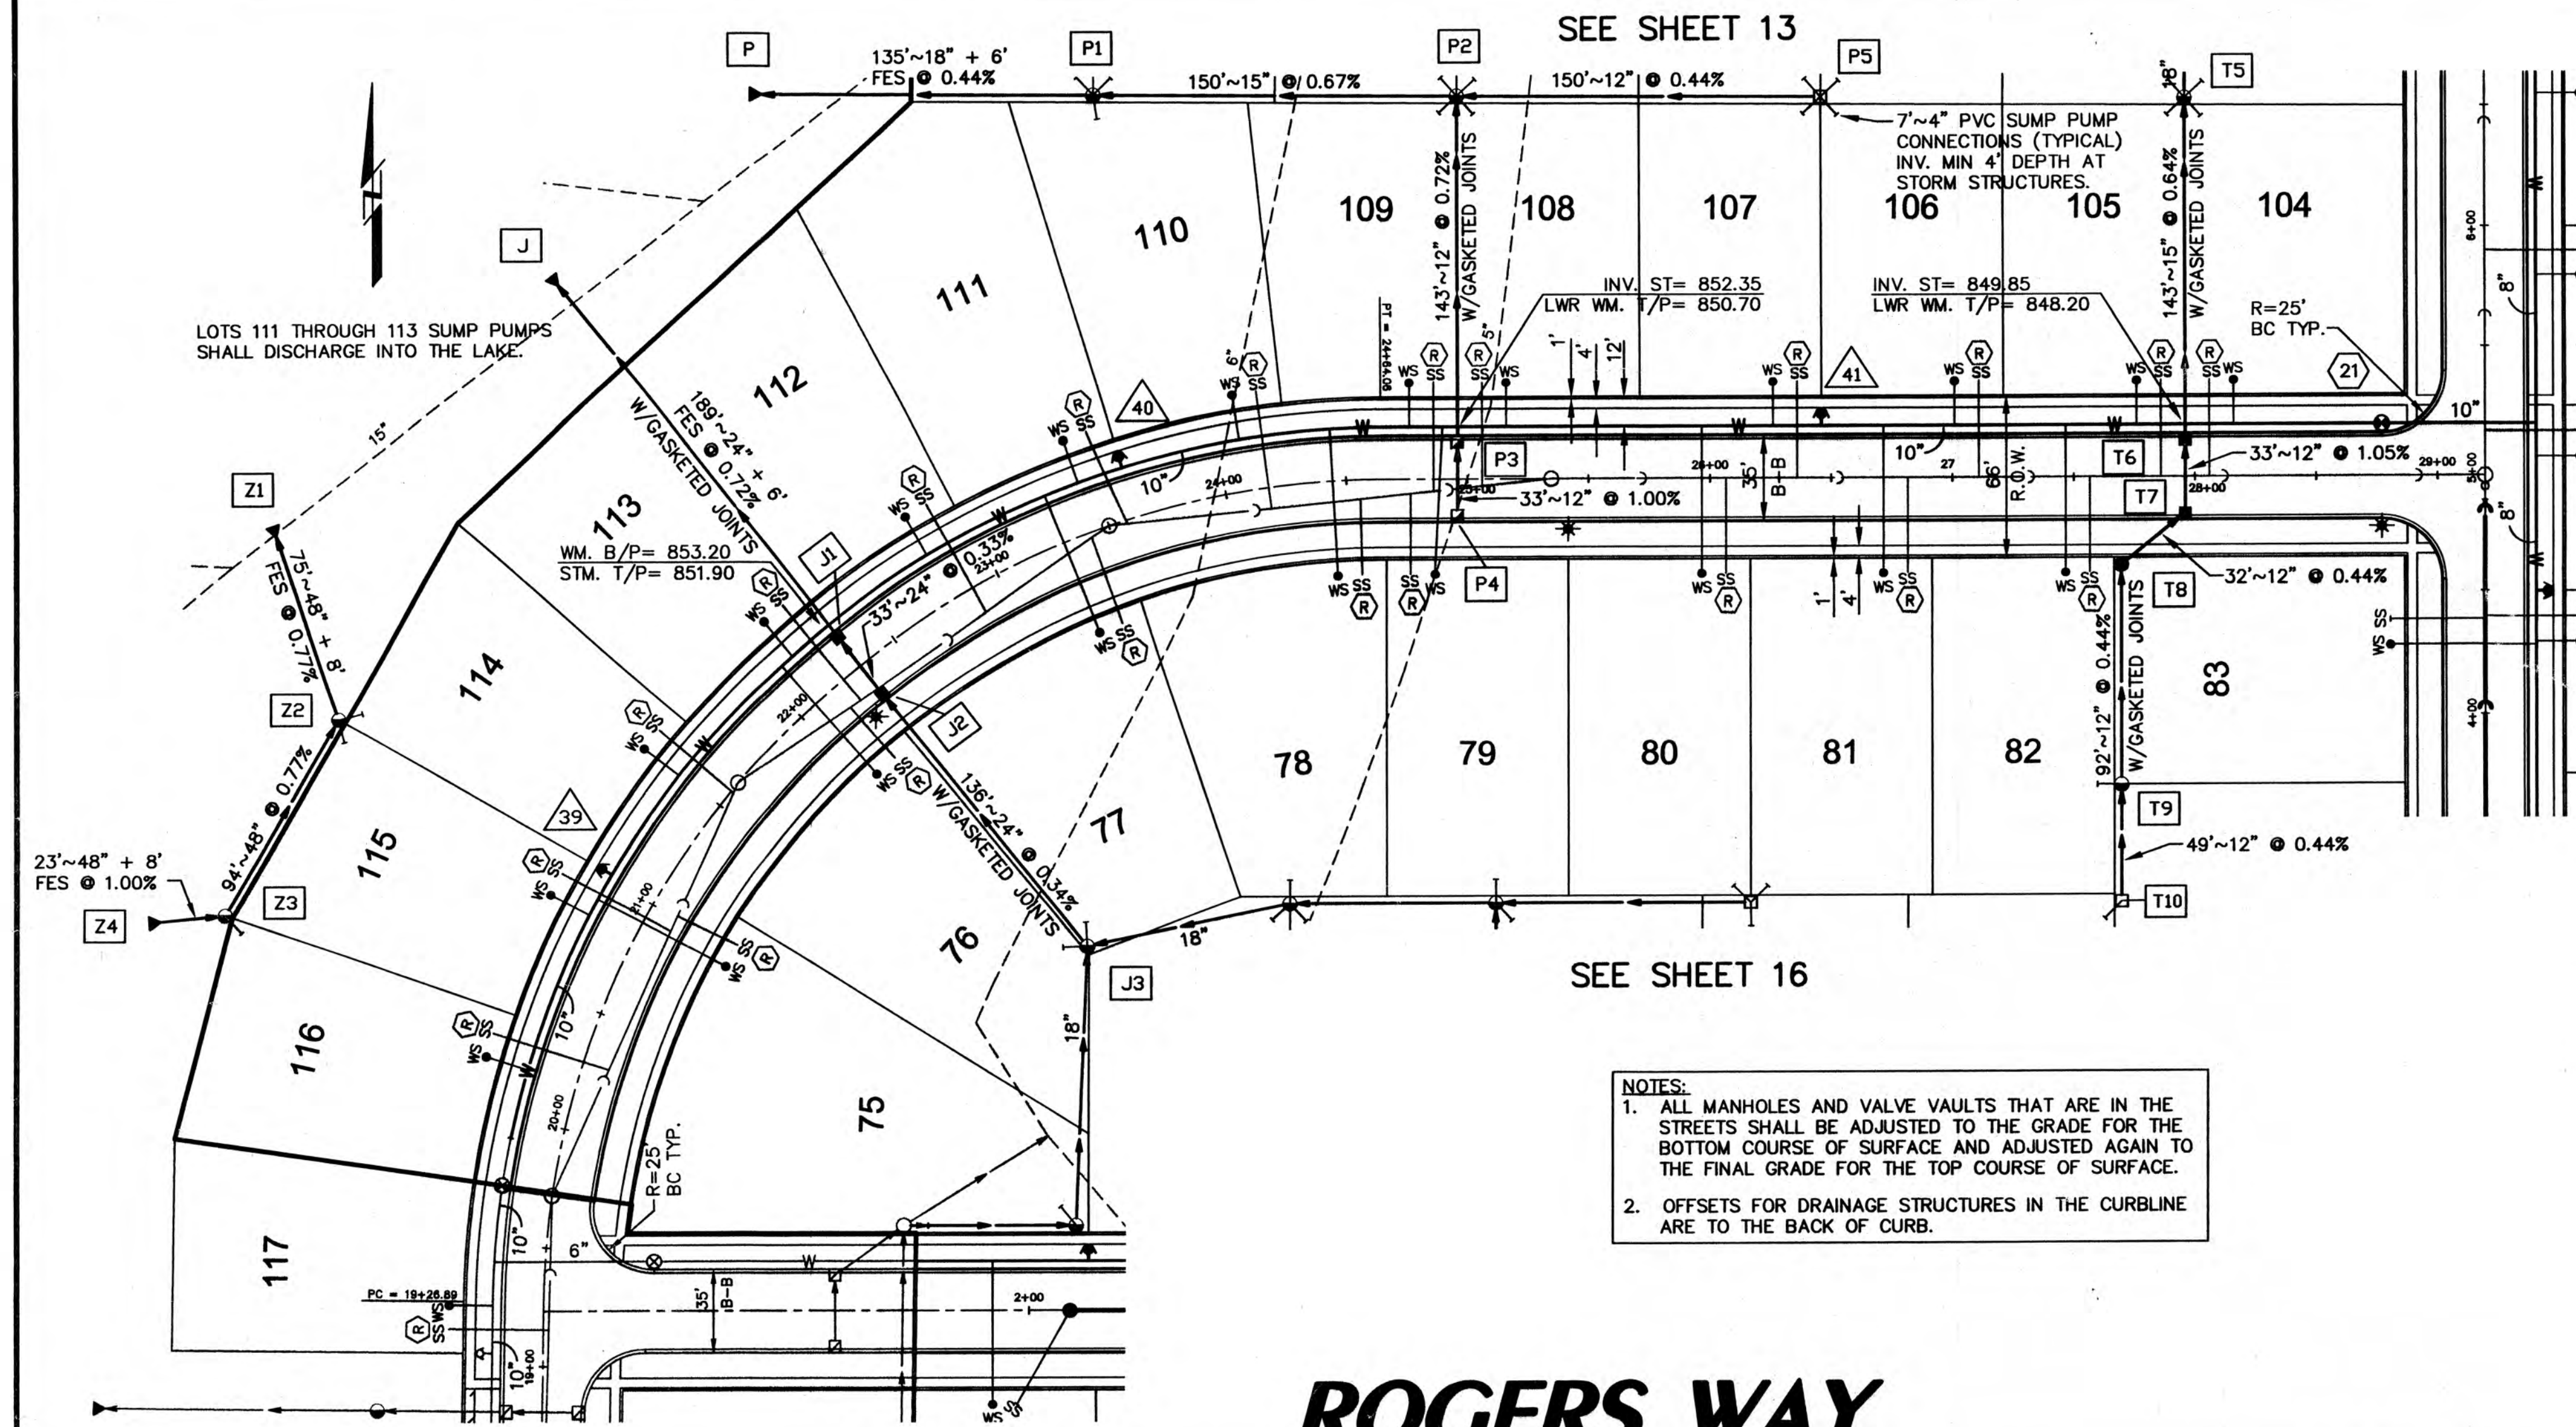


# ROGERS WAY

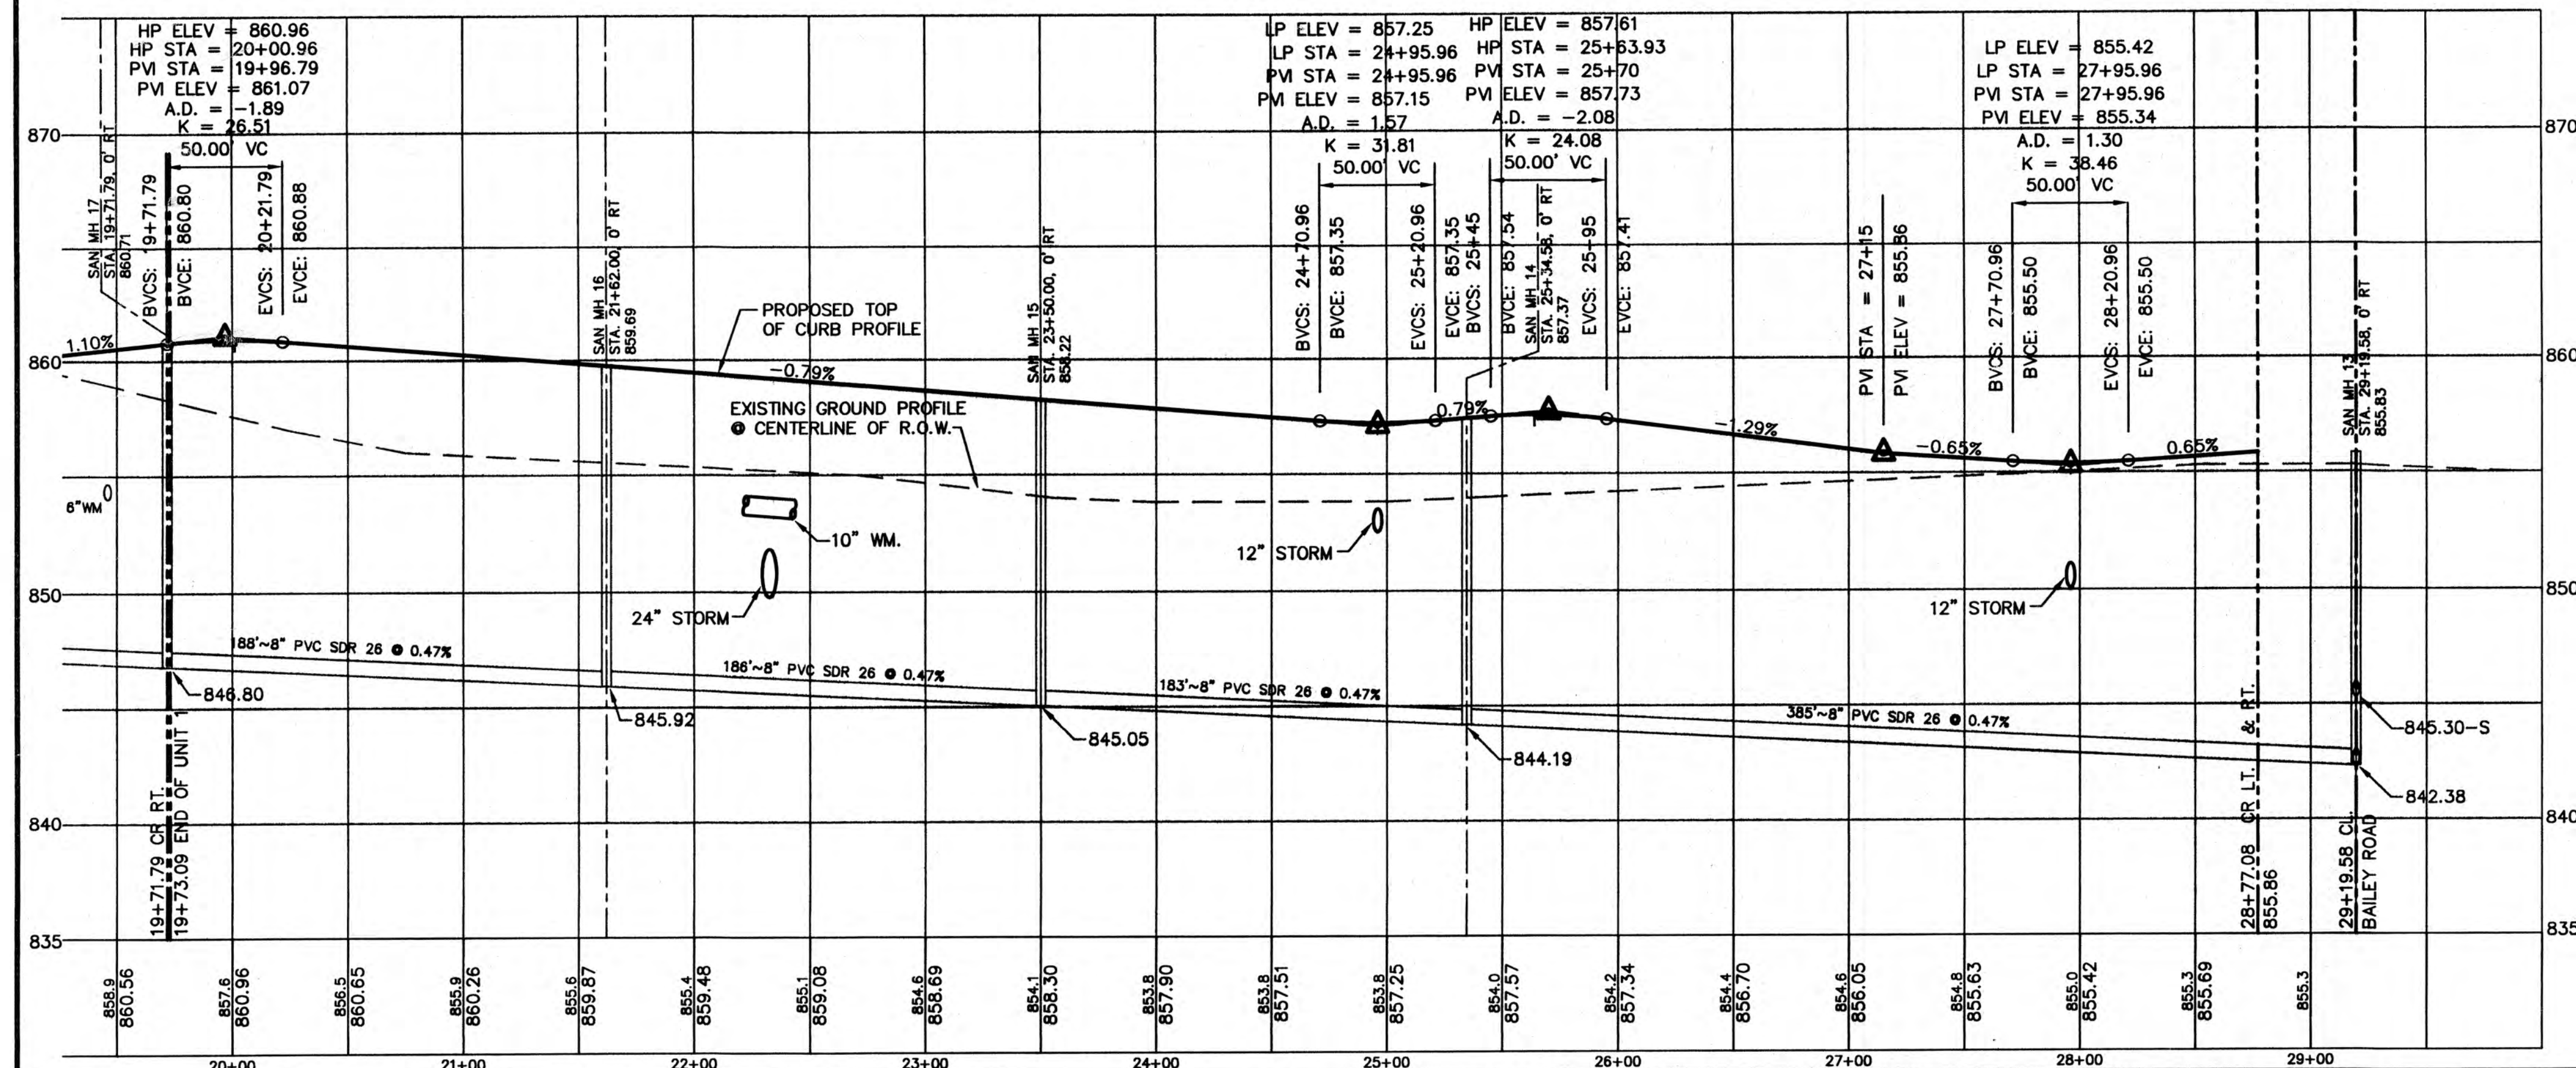

- VALVES**
- (21) 10" VALVE IN 60" VAULT  
STA. 28+77.08, 21' LT  
RIM = 856.1
- HYDRANTS**
- (39) FIRE HYDRANT  
STA. 21+02.74, 26' LT  
FIN. GRD. = 860.5
- (40) FIRE HYDRANT  
STA. 23+62.02, 26' LT  
FIN. GRD. = 858.5
- (41) FIRE HYDRANT  
STA. 26+45.96, 26' LT  
FIN. GRD. = 857.2
- STORM SEWER**

- (J) 24" FLARED END SECTION  
INV. = 849.00
- (J1) 60" CATCH BASIN, TYPE A  
STA. 22+32.38, 17.50' LT  
RIM = 859.22 TC  
INV. = 849.72
- (J2) 60" CATCH BASIN, TYPE A  
STA. 22+32.38, 17.50' RT  
RIM = 859.22 TC  
INV. = 849.83
- (J3) 60" MANHOLE, TYPE A, O.L.  
RIM = 858.00  
INV. = 850.70-18"  
INV. = 850.30-24"
- (P) 18" FLARED END SECTION  
INV. = 849.00
- (P1) 48" MANHOLE, TYPE A, O.L.  
RIM = 854.50  
INV. = 850.14-15"  
INV. = 849.94-18"
- (P2) 48" MANHOLE, TYPE A, O.L.  
RIM = 855.40  
INV. = 851.34-12"  
INV. = 851.14-15"
- (P3) 2x3 CATCH BASIN, SPECIAL  
STA. 24+95.96, 17.50' LT  
RIM = 857.25 TC  
INV. = 852.37
- (P4) 2x3 CATCH BASIN, SPECIAL  
STA. 24+95.96, 17.50' RT  
RIM = 857.25 TC  
INV. = 852.70
- (P5) INLET, TYPE A  
RIM = 856.00  
INV. = 852.00
- (T5) 48" MANHOLE, TYPE A, O.L.  
RIM = 856.00  
INV. = 848.98-15"  
INV. = 848.78-18"
- (T6) 48" CATCH BASIN, TYPE A  
STA. 27+95.95, 17.50' LT  
RIM = 855.42 TC  
INV. = 850.09-12"  
INV. = 849.89-15"
- (T7) 48" CATCH BASIN, TYPE A  
STA. 27+95.95, 17.50' RT  
RIM = 855.42 TC  
INV. = 850.44
- (T8) 48" MANHOLE, TYPE A, C.L.  
STA. 27+69.58, 36' RT  
RIM = 856.20  
INV. = 850.58
- (T9) 48" MANHOLE, TYPE A, O.L.  
RIM = 855.60  
INV. = 850.98
- (T10) INLET, TYPE A  
RIM = 855.20  
INV. = 851.20
- (Z1) 48" FLARED END SECTION  
INV. = 849.00
- (Z2) 72" MANHOLE, TYPE A, O.L.  
RIM = 859.30  
INV. = 851.82-S  
INV. = 849.64-N
- (Z3) 72" MANHOLE, TYPE A, O.L.  
RIM = 861.00  
INV. = 854.69-W  
INV. = 852.54-NE
- (Z4) 48" FLARED END SECTION  
INV. = 855.00

# COMMERCIAL STREET

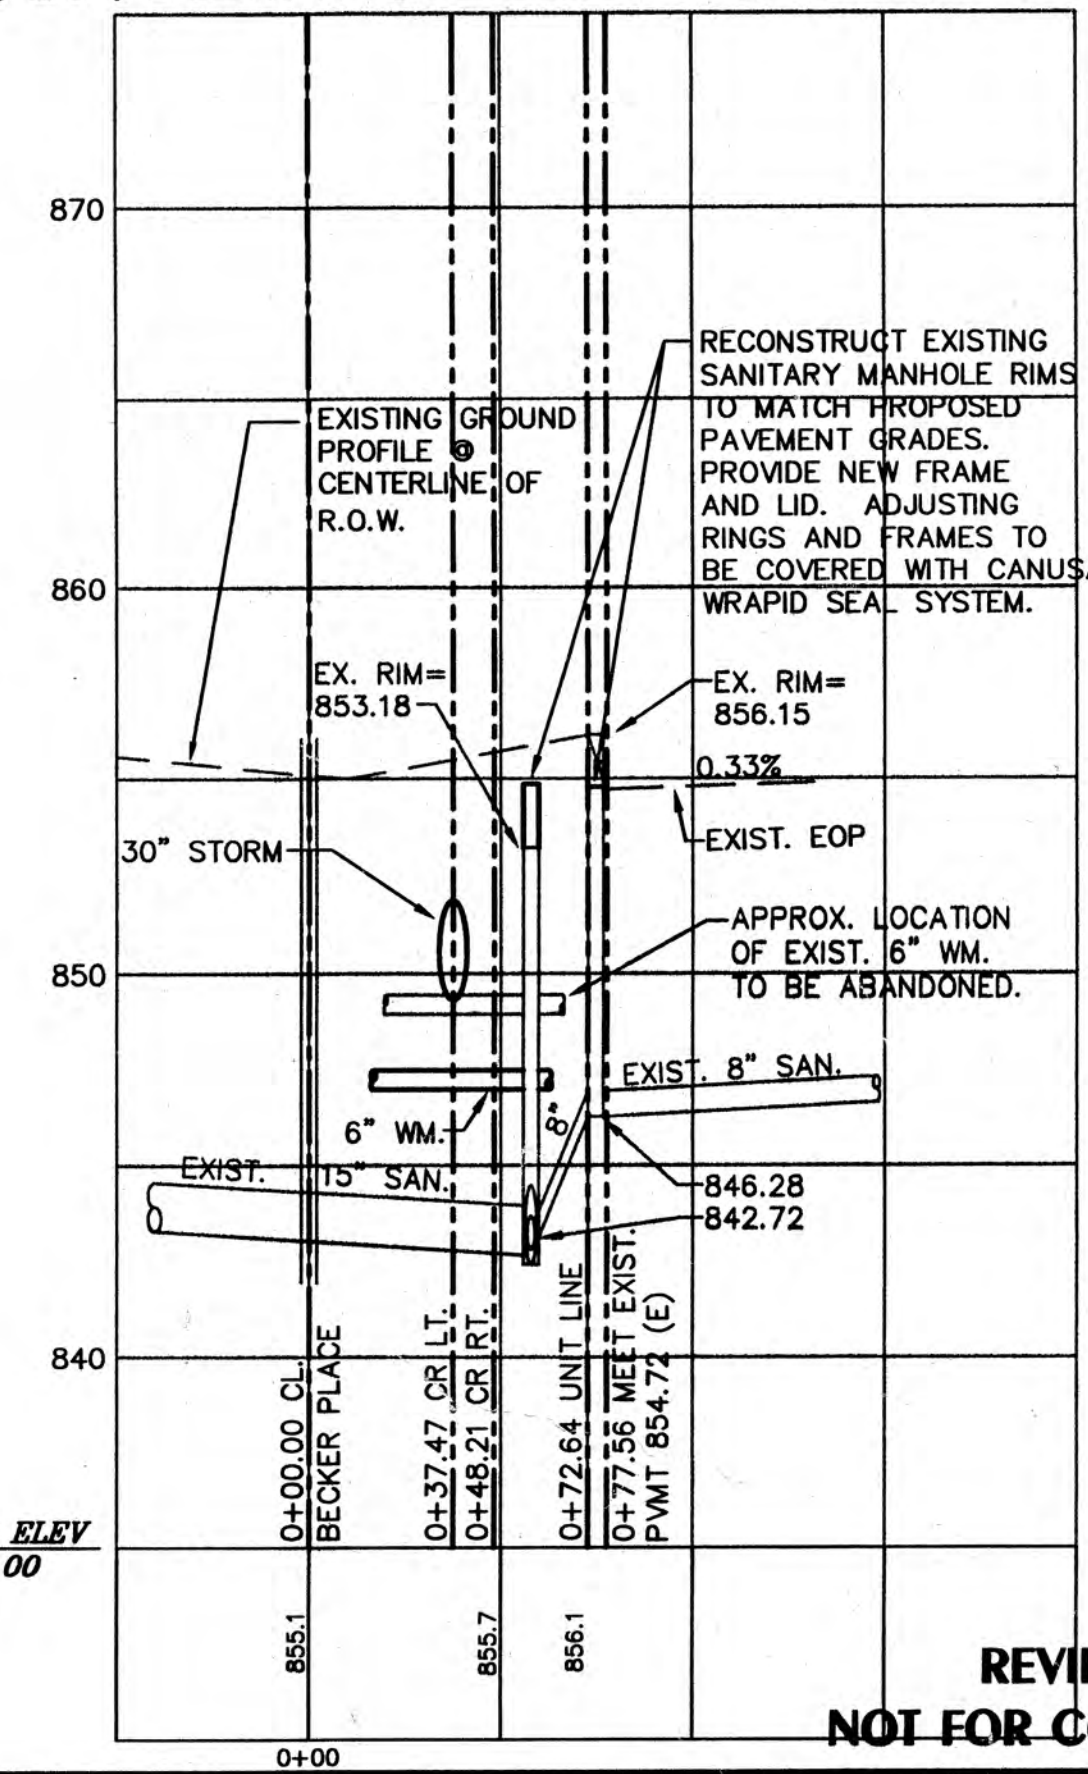

DATUM ELEV  
835.00

REVIEW SET  
NOT FOR CONSTRUCTION

**INTECH CONSULTANTS, INC.**  
5413 WALNUT AVE. DOWNERS GROVE, ILL.  
ILLINOIS REGISTRATION No. 184-001040

**ENGINEERS  
SURVEYORS**

**WISEMAN-HUGHES ENTERPRISES**  
975 EAST 22nd STREET  
WHEATON, ILLINOIS

**RESTON PONDS**  
UNIT 2  
SYCAMORE, ILLINOIS

**PLAN & PROFILE**  
ROGERS WAY/COMMERCIAL ST.  
Sta. 19+73.09 TO Sta. 29+19.58

|          |     |                                |
|----------|-----|--------------------------------|
| 03/23/04 | 3   | PER CITY REVIEW DATED 02/14/04 |
| 01/28/04 | 2   | PER CITY REVIEW DATED 01/03/04 |
| 11/24/03 | 1   | PER CITY REVIEW DATED 10/31/03 |
| DATE     | NO. | REVISION                       |

DRAWN DCK  
DESIGNED WB/JWS  
BY

SCALE  
HORIZ. 1" = 50'  
VERT. 1" = 5'

SHEET  
15 OF 26

PROJECT NO.  
2001.029-2

## STORM SEWER

|                                                                                             |   |
|---------------------------------------------------------------------------------------------|---|
| J3 60" MANHOLE, TYPE A, O.L.<br>RIM = 858.00<br>INV. = 850.70-18"<br>INV. = 850.30-24"      | R12 48" MANHOLE, TYPE A, O.L.<br>RIM = 856.10 TC<br>INV. = 850.54                                                    |
| J4 48" MANHOLE, TYPE A, O.L.<br>STA. 2+19.55, 36' LT.<br>RIM = 860.40<br>INV. = 851.00      | R13 48" MANHOLE, TYPE A, C.L.<br>STA. 7+64.55, 36' LT.<br>RIM = 857.00<br>INV. = 850.52                              |
| J13 48" MANHOLE, TYPE A, O.L.<br>RIM = 856.60<br>INV. = 850.92                              | R14 48" CATCH BASIN, TYPE A<br>STA. 6+95.67, 17.50' LT.<br>RIM = 855.82 TC<br>INV. = 850.85-21"<br>INV. = 850.65-24" |
| J14 48" MANHOLE, TYPE A, O.L.<br>RIM = 856.50<br>INV. = 851.54-12"<br>INV. = 851.14-18"     | R15 48" CATCH BASIN, TYPE A<br>STA. 6+95.67, 17.50' RT.<br>RIM = 855.82 TC<br>INV. = 851.12-18"<br>INV. = 850.92-21" |
| J15 INLET, TYPE A<br>RIM = 856.00<br>INV. = 852.00                                          | R16 48" MANHOLE, TYPE A, O.L.<br>STA. 6+77.55, 48' RT.<br>RIM = 856.10<br>INV. = 851.41-15"<br>INV. = 851.21-18"     |
| J18 48" CATCH BASIN, TYPE A<br>STA. 3+92.55, 17.50' LT.<br>RIM = 858.49 TC<br>INV. = 852.49 | R17 48" MANHOLE, TYPE A, O.L.<br>RIM = 856.10<br>INV. = 851.94-12"<br>INV. = 851.74-15"                              |
| J19 48" CATCH BASIN, TYPE A<br>STA. 3+77.55, 17.50' RT.<br>RIM = 858.65 TC<br>INV. = 852.65 | R18 INLET, TYPE A<br>RIM = 856.60<br>INV. = 852.60                                                                   |
| J21 48" MANHOLE, TYPE A, O.L.<br>RIM = 858.40<br>INV. = 853.24                              |   |
| J22 INLET, TYPE A<br>RIM = 857.90<br>INV. = 853.90                                          |   |

## VALVES


- 23 6" VALVE IN 48" VAULT  
STA. 7+55.05, 21' LT  
RIM = 856.70

## HYDRANTS


- 42 FIRE HYDRANT  
STA. 2+24.55, 26' LT.  
FIN. GRD. = 860.40
- 43 FIRE HYDRANT  
STA. 4+77.55, 26' LT.  
FIN. GRD. = 857.9
- 44 FIRE HYDRANT  
STA. 7+65.05, 26' LT.  
FIN. GRD. = 856.9

## NOTES:

- ALL MANHOLES AND VALVE VAULTS THAT ARE IN THE STREETS SHALL BE ADJUSTED TO THE GRADE FOR THE BOTTOM COURSE OF SURFACE AND ADJUSTED AGAIN TO THE FINAL GRADE FOR THE TOP COURSE OF SURFACE.
- OFFSETS FOR DRAINAGE STRUCTURES IN THE CURBLINE ARE TO THE BACK OF CURB.

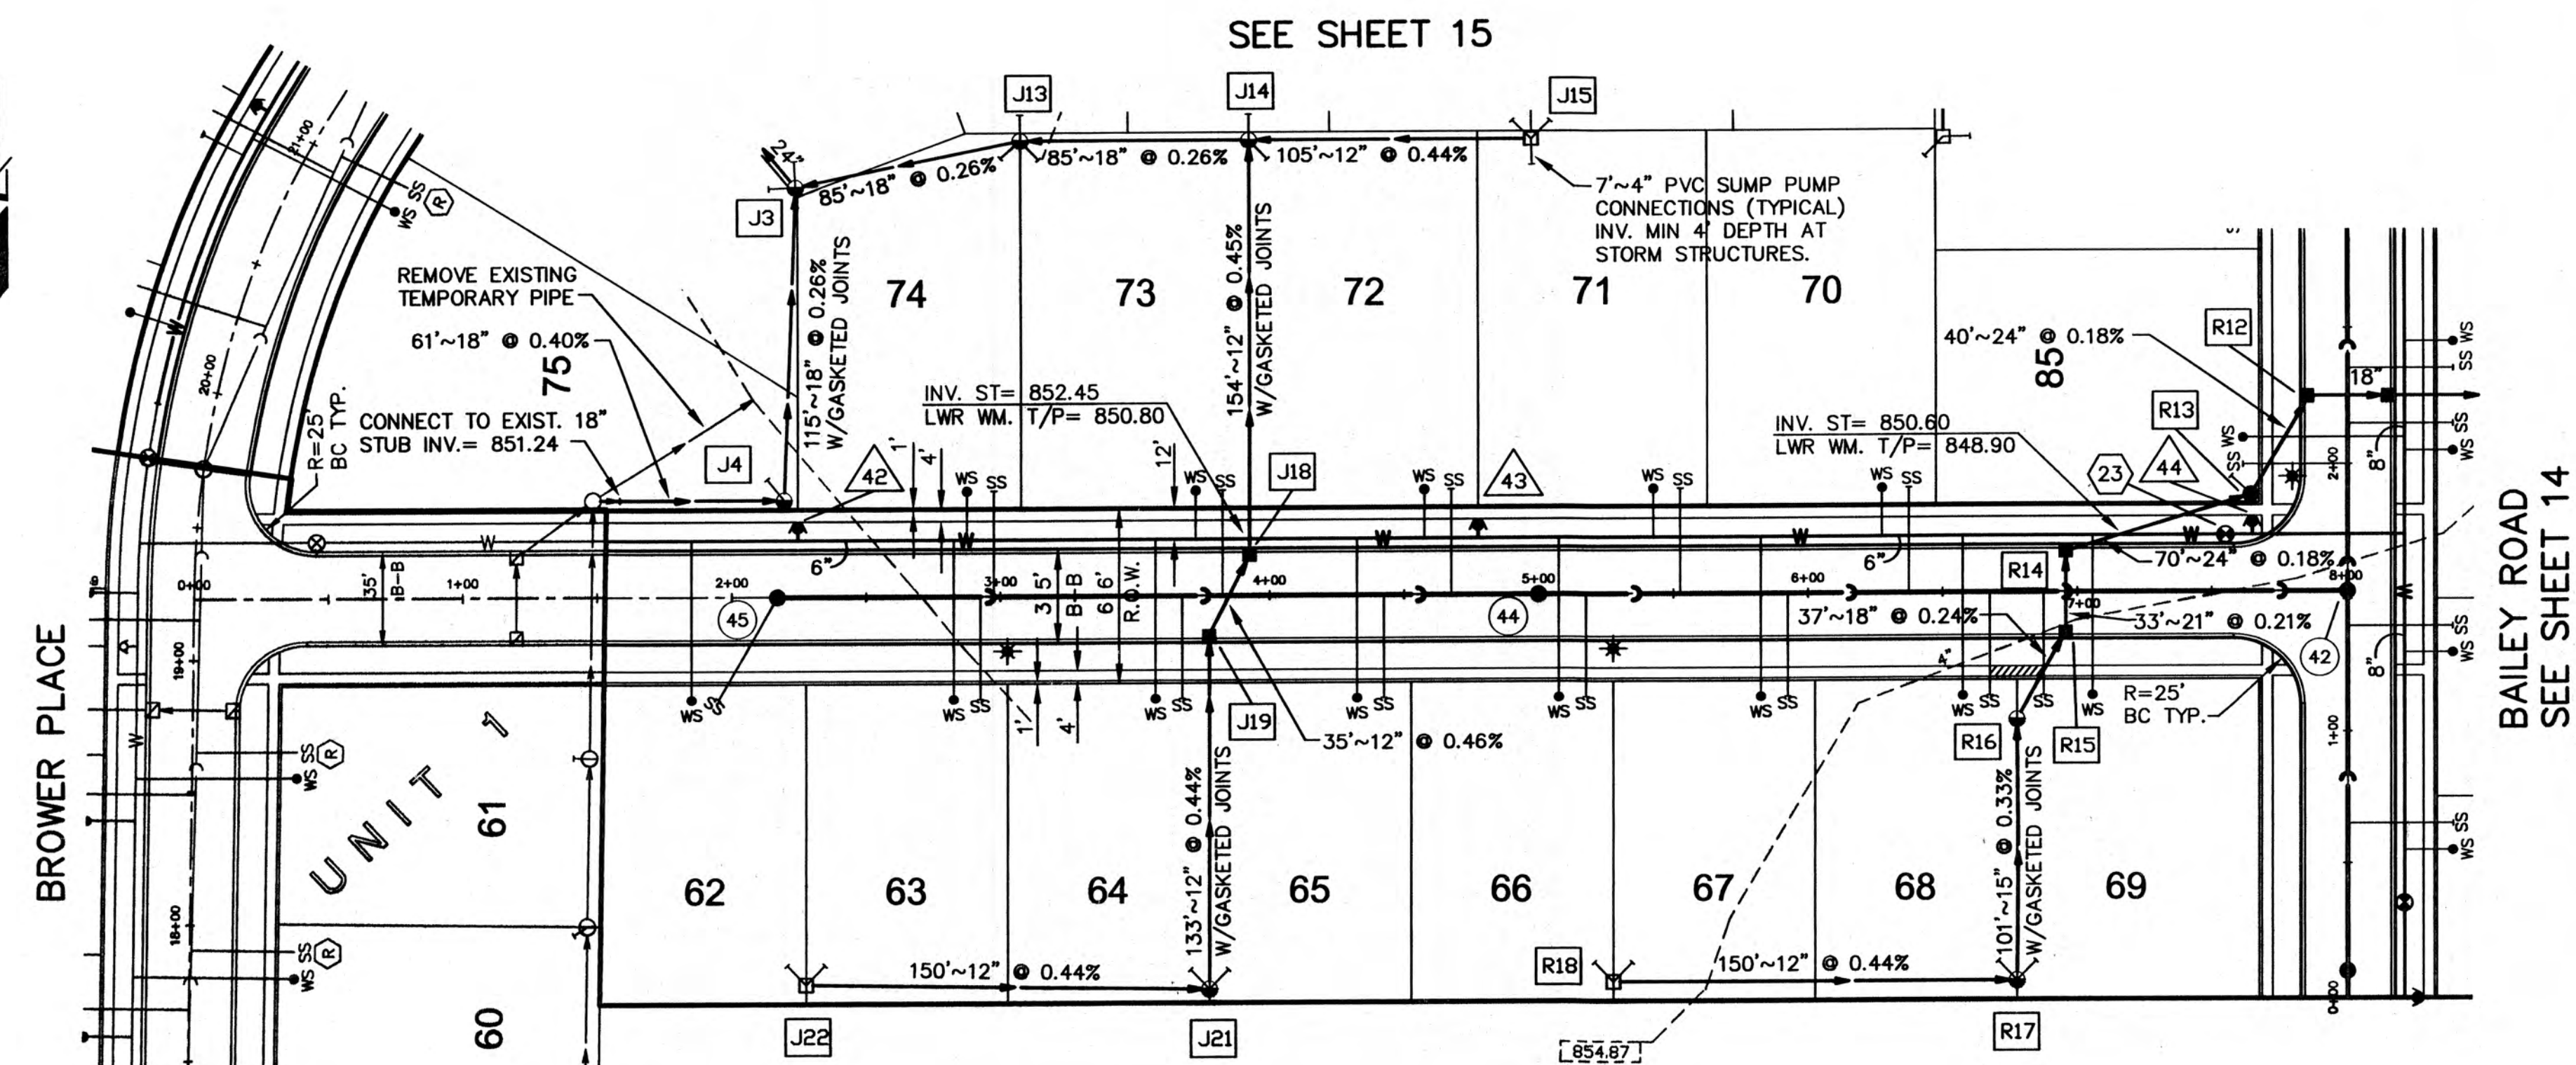

## CHAUTAUQUA LANE

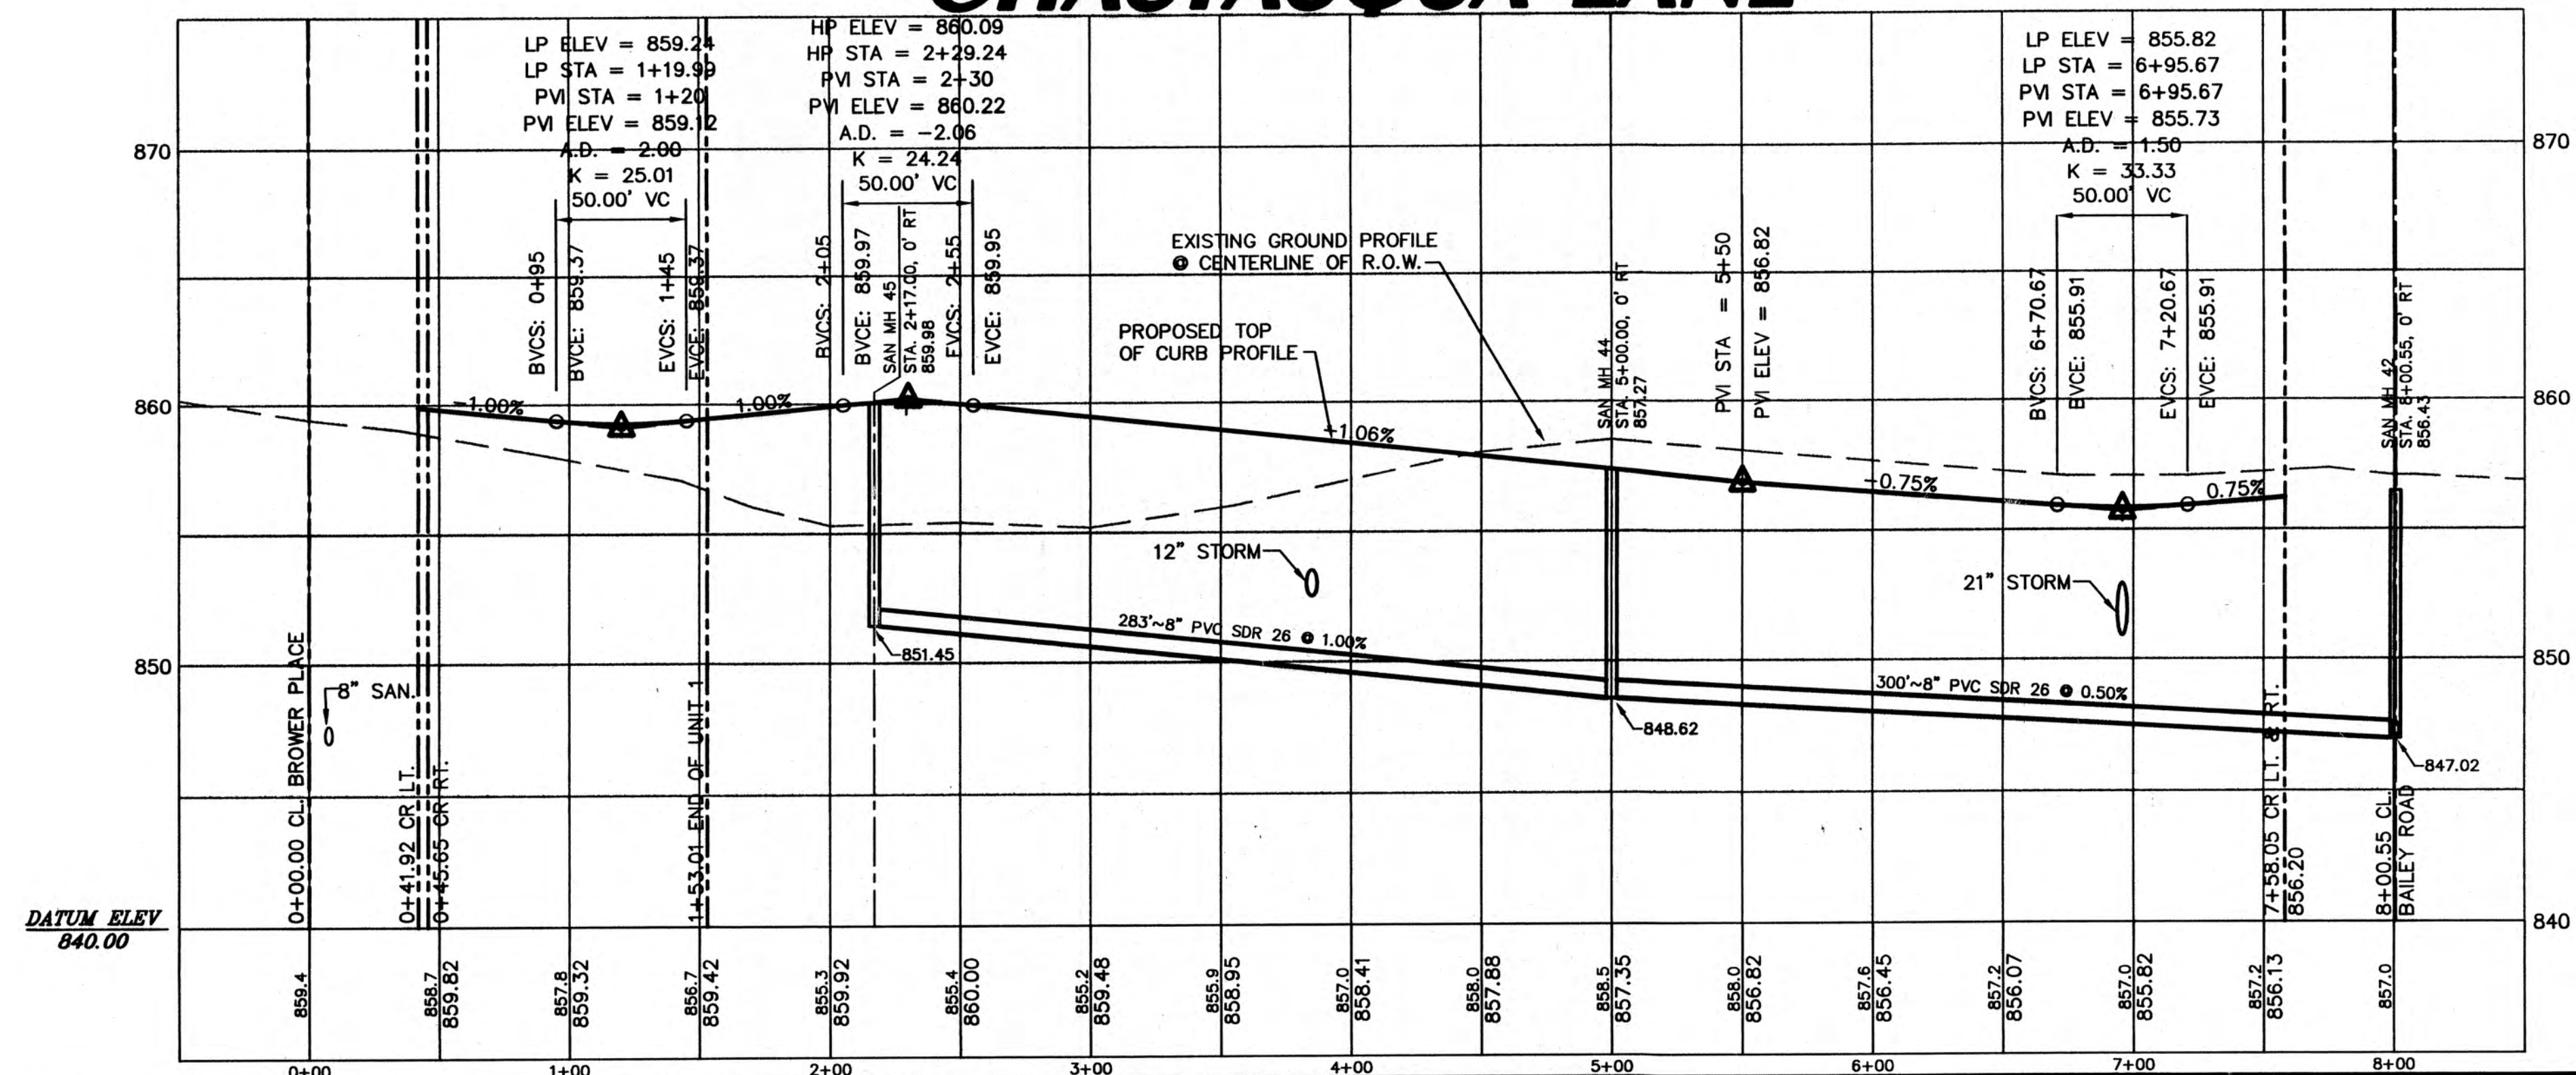REVIEW SET  
NOT FOR CONSTRUCTION

**INTECH CONSULTANTS, INC.**  
5413 WALNUT AVE. DOWNERS GROVE, ILL.  
ILLINOIS REGISTRATION NO. 184-001040

**ENGINEERS  
SURVEYORS**

**WISEMAN-HUGHES ENTERPRISES**  
975 EAST 22nd STREET  
WHEATON, ILLINOIS

**RESTON PONDS**  
UNIT 2  
SYCAMORE, ILLINOIS

**PLAN & PROFILE**  
CHAUTAUQUA LANE  
Sta. 0+00.00 TO Sta. 8+00.55

03/23/04 3 NO REVISION ON THIS SHEET  
01/28/04 2 PER CITY REVIEW DATED 01/03/04  
11/24/03 1 PER CITY REVIEW DATED 10/31/03  
DATE NO. REVISION

DRAWN **DKC** SCALE HORIZ. 1" = 50' SHEET **16** OF **2**  
DESIGNED **DKC** DATE **2/28/03** PROJECT NO. **2001.029-**  
BY **WB/JWS**